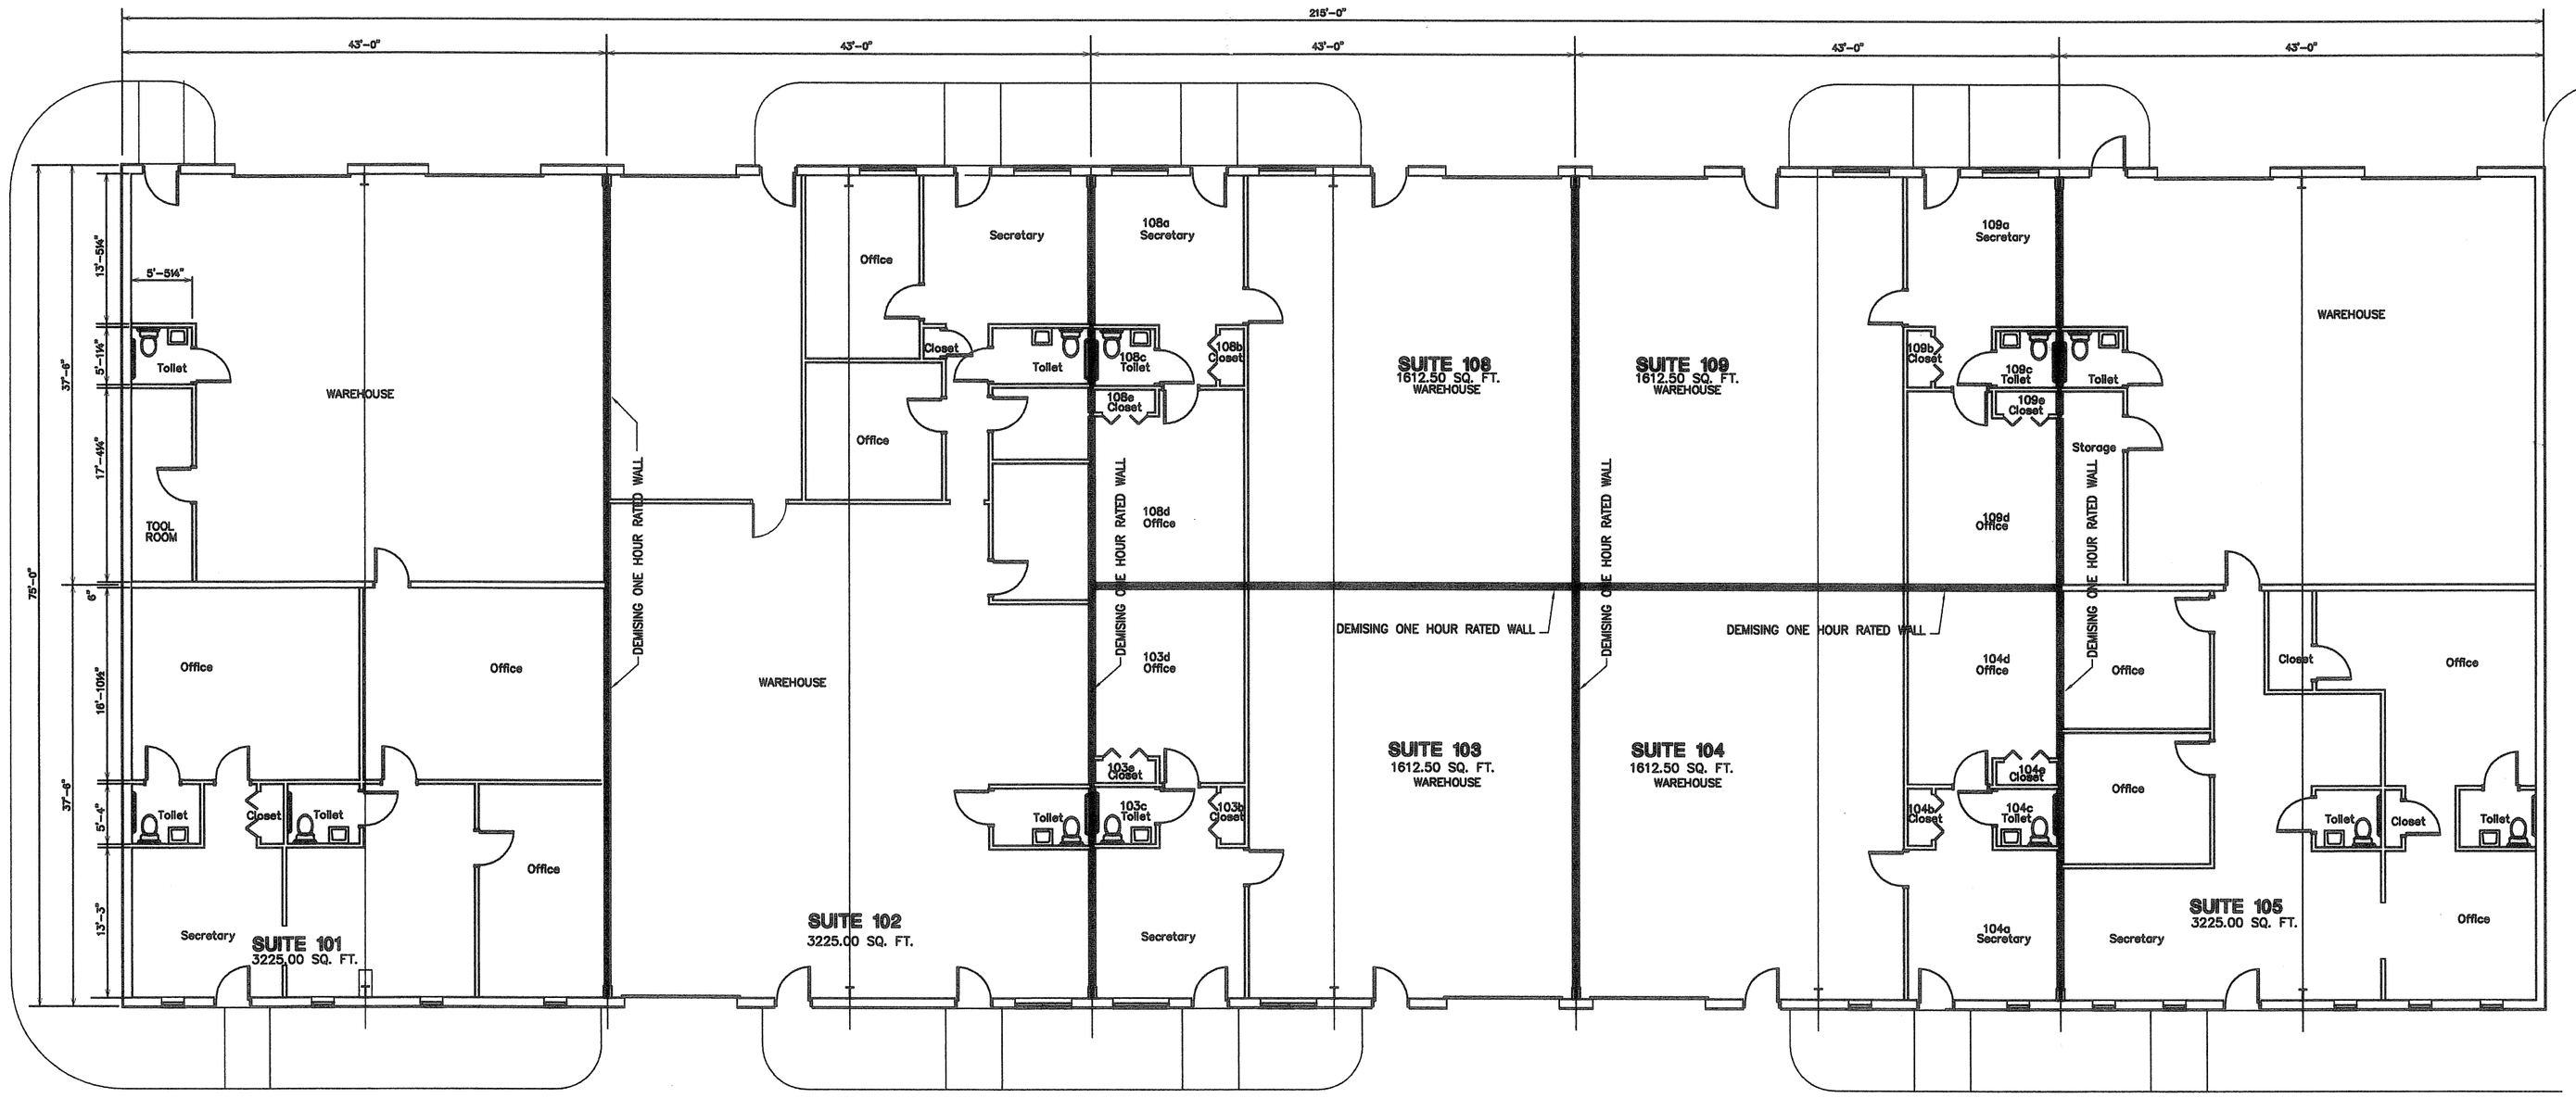

NORTH

A1A.01
FLOOR PLAN - BUILDING "A"

SCALE: 1/8" = 1'-0"

GRAPHIC SCALE

0 8'-0" 16'-0" 32'-0"

SCALE: 1/8" = 1'-0"

I hereby certify that these plans contain all of the information required under N.C. General Statutes Section 47C-2-109 and that these plans fully and accurately dipict the layout, location, ceiling and floor elevations, unit numbers and dimensions of the units and building on the date indicated.

Architect

10/3/06
Date

FILED
Condominium Book 8 Page 358
Date 11-7-06 Time 2:38pm
WILLIE L. COVINGTON
REGISTER OF DEEDS
DURHAM COUNTY, NC

BROCKWELL/ASSOCIATES, INC.
CERT. NO. 208
DURHAM, N.C.

SAMUEL WILLIAM BROCKWELL
2025
DURHAM, N.C.

DELTA WEST CONDOMINIUMS
BENNETT MEMORIAL ROAD DURHAM, NORTH CAROLINA

BROCKWELL ASSOCIATES, INC.
ARCHITECTS & PLANNERS
1911 Hillandale Rd., Suite 1050
Durham, North Carolina 27705
Phone: 919 - 383 - 3426
Fax: 919 - 383 - 1145

THESE DOCUMENTS ARE INSTRUMENTS OF SERVICE AND AS SUCH REMAIN THE PROPERTY OF THE ARCHITECT. PUBLISH OR USE THIS ONLY WITH ARCHITECT'S WRITTEN APPROVAL.

DATE 9/29/06	DRAWN BY: ERB
REVISIONS:	CHECKED:
	APPROVED:
	JOB NO.

SHEET NO. A-1A
x OF X