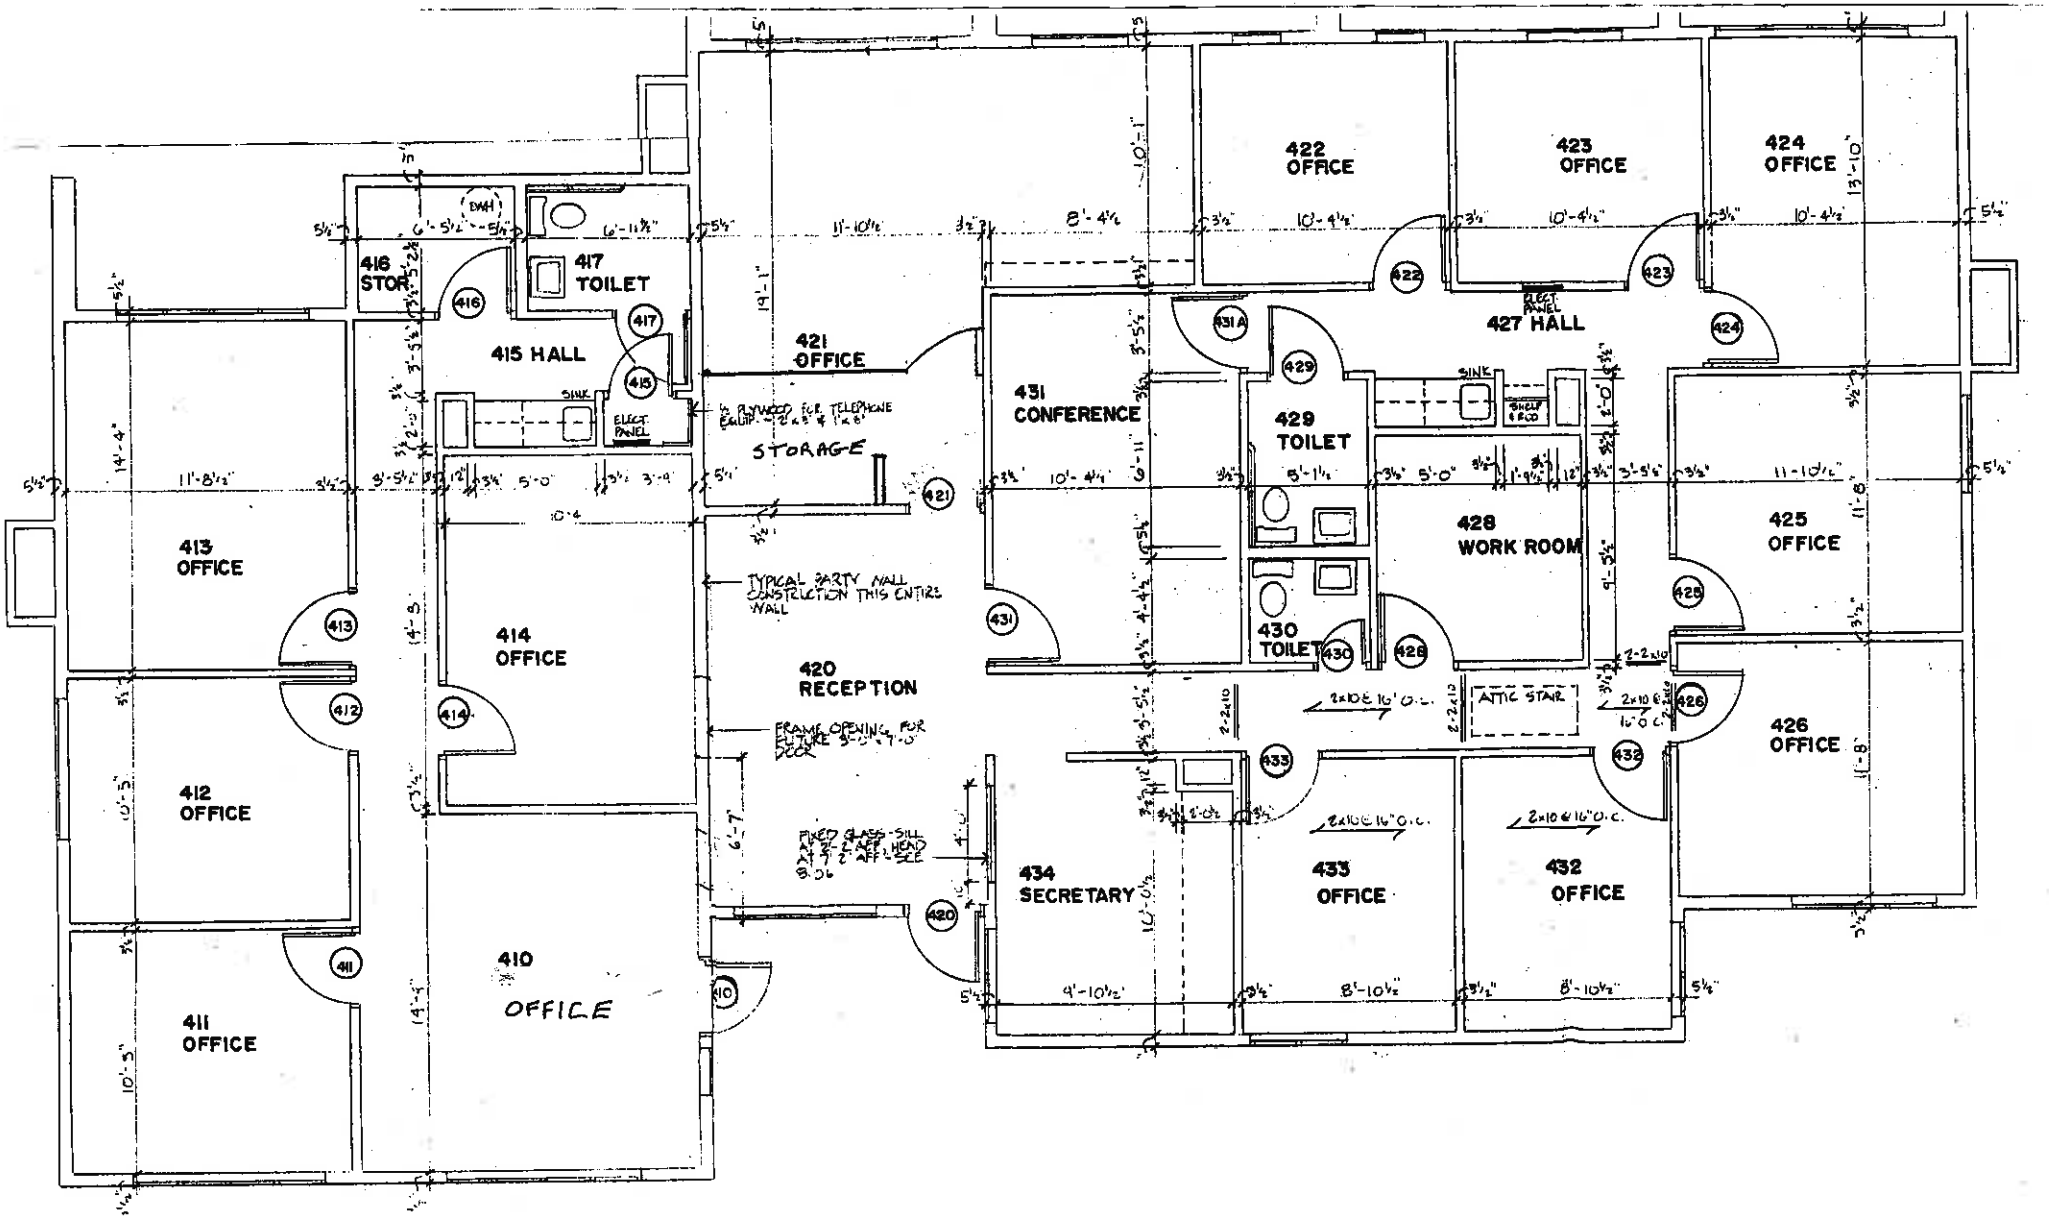
413 OFFICE
412 OFFICE
411 OFFICE
410 OFFICE
414 OFFICE
415 HALL
416 STOR
417 TOILET
SINK
ELECT PANEL
421 OFFICE
STORAGE
TYPICAL PARTY WALL CONSTRUCTION THIS ENTIRE WALL
420 RECEPTION
FRAME OPENING FOR FUTURE 3'-0" x 7'-0" DOOR
FIXED GLASS - SILL AT 3'-2" AFF - HEAD AT 5'-2" AFF - SEE 9/D6
431 CONFERENCE
434 SECRETARY
422 OFFICE
423 OFFICE
424 OFFICE
427 HALL
429 TOILET
430 TOILET
428 WORK ROOM
SHELF & ROD
ATTIC STAIR
2x10 @ 16" O.C.
425 OFFICE
426 OFFICE
433 OFFICE
432 OFFICE