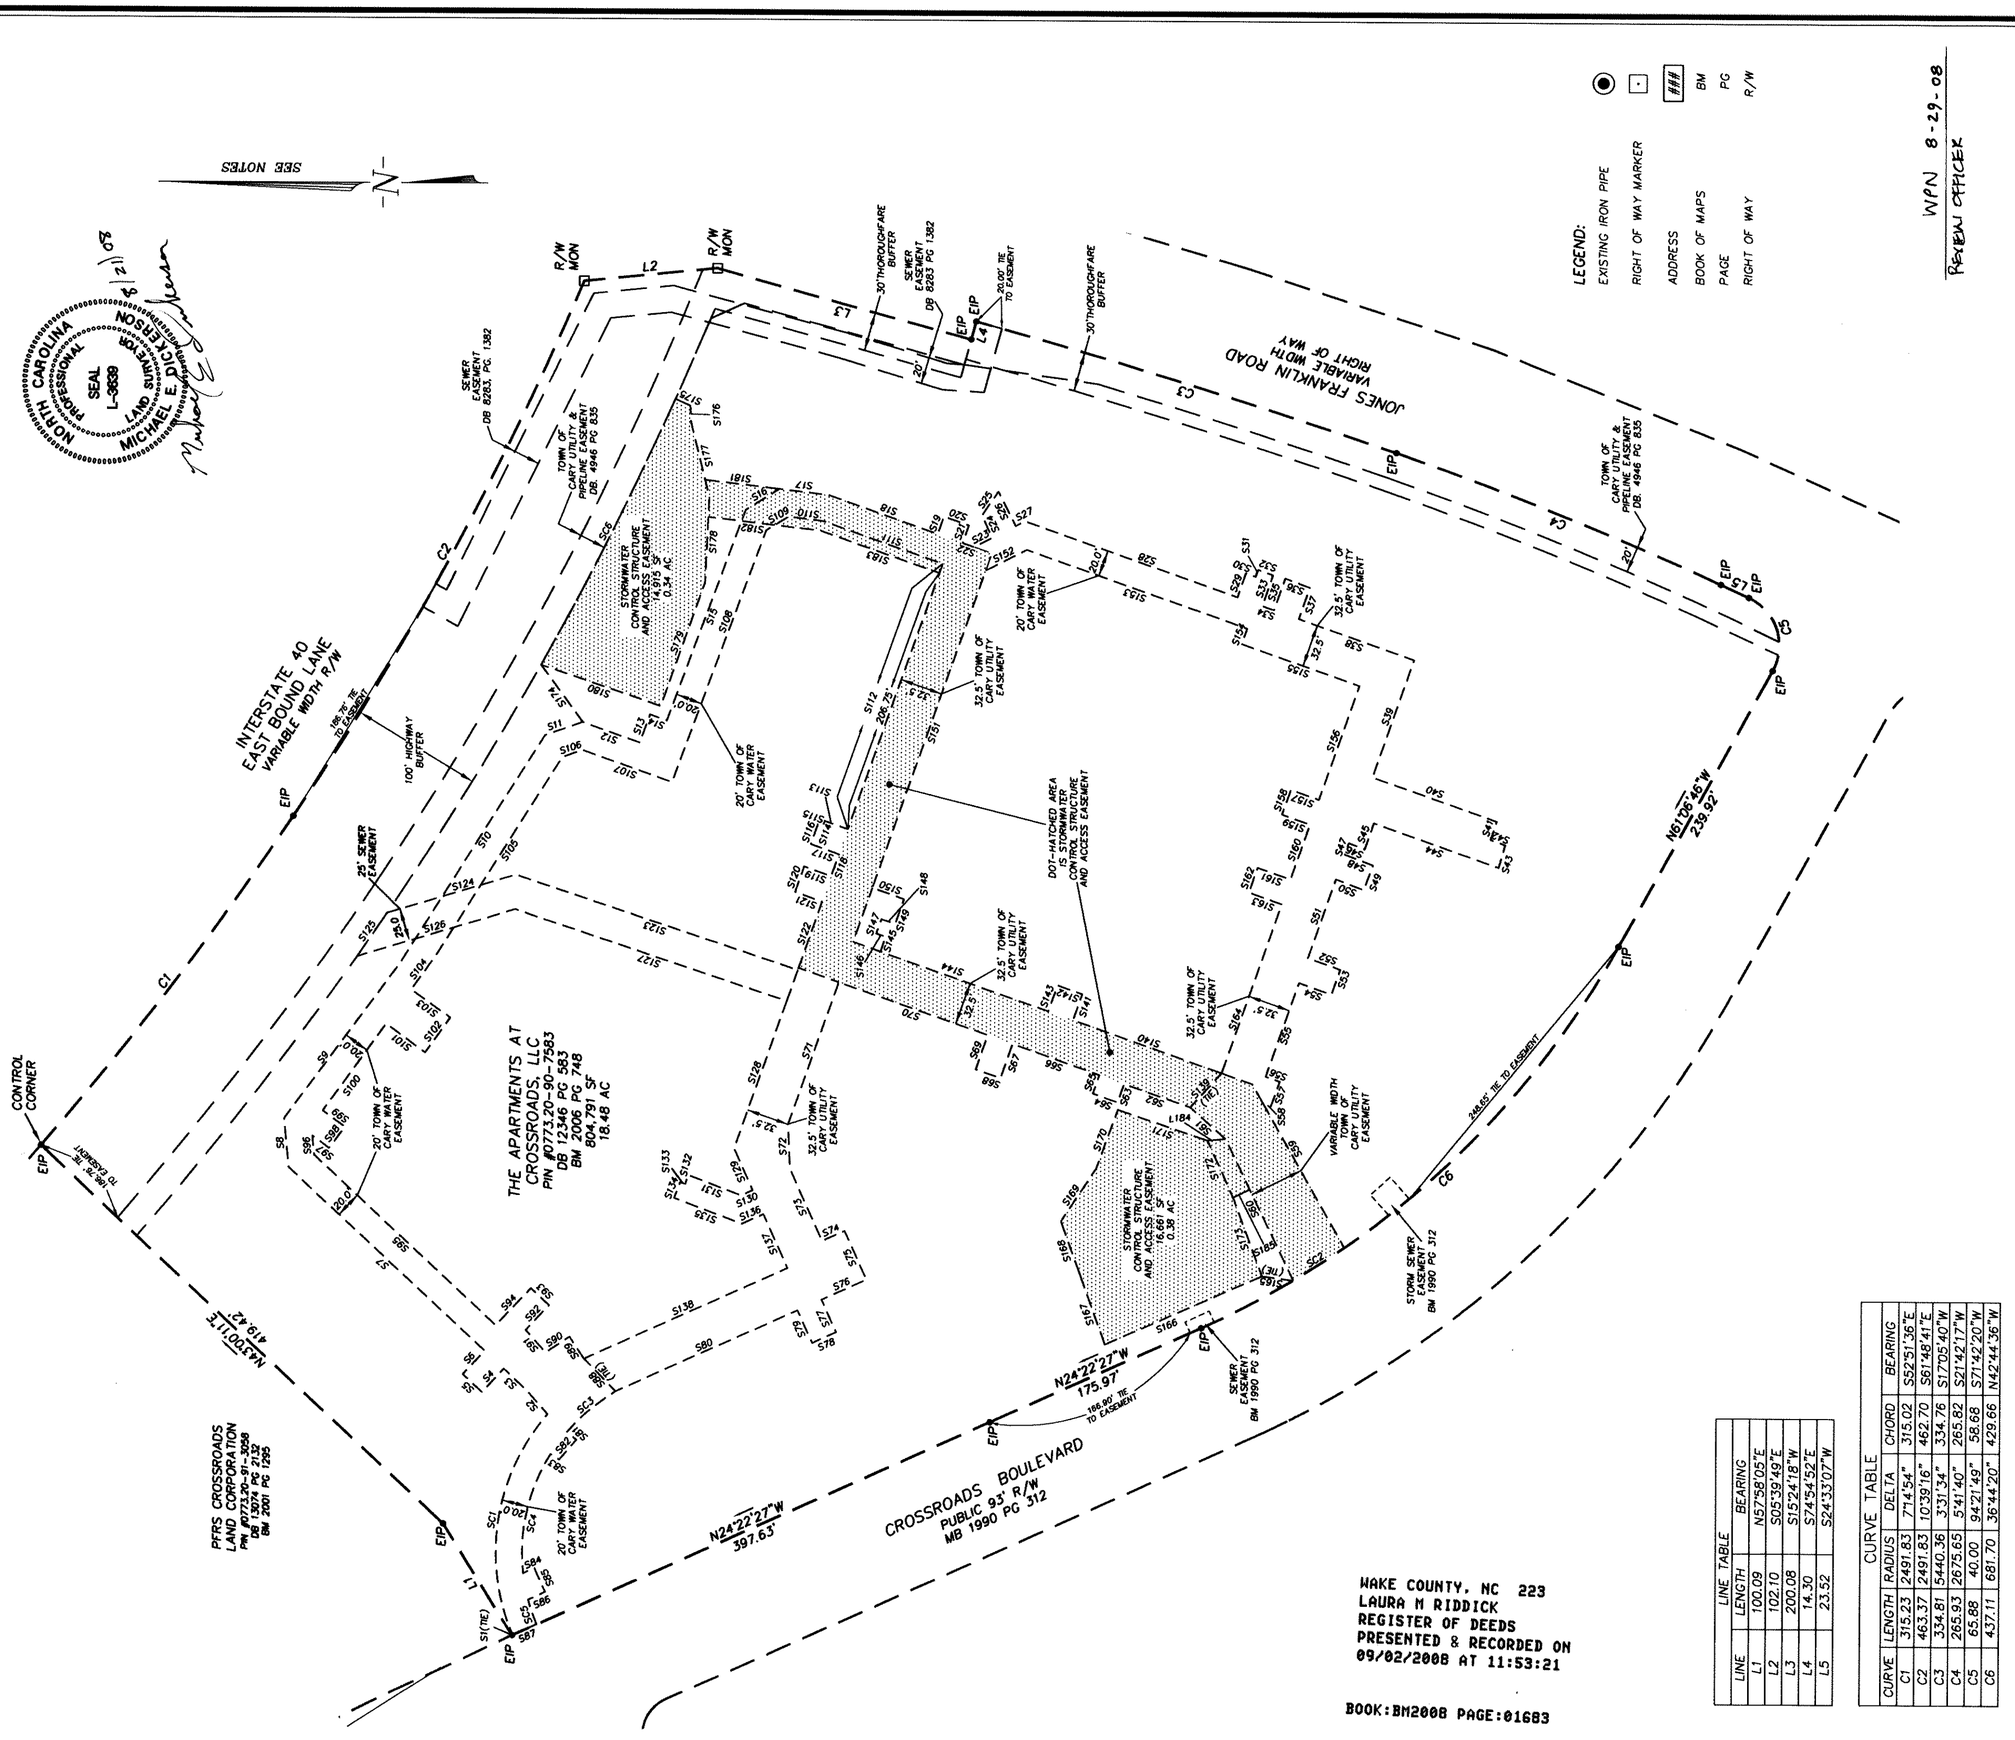

LINE TABLE		
LINE	LENGTH	BEARING
L1	100.09	N57°58'05"E
L2	102.10	S05°39'49"E
L3	200.08	S15°24'18"W
L4	14.30	S74°54'52"E
L5	23.52	S24°33'07"W

CURVE TABLE					
CURVE	LENGTH	RADIUS	DELTA	CHORD	BEARING
C1	315.23	2491.83	7°14'54"	315.02	S52°51'36"E
C2	463.37	2491.83	10°39'16"	462.70	S61°48'41"E
C3	334.81	5440.36	3°31'34"	334.76	S17°05'40"W
C4	265.93	2675.65	5°41'40"	265.82	S21°42'17"W
C5	65.88	40.00	94°21'49"	58.68	S71°42'20"W
C6	437.11	681.70	36°44'20"	429.66	N42°44'36"W

WAKE COUNTY, NC 223
LAURA M RIDDICK
REGISTER OF DEEDS
PRESENTED & RECORDED ON
09/02/2008 AT 11:53:21

BOOK:BM2008 PAGE:01683

RECORDED IN BOOK OF MAPS 2008, PAGE 1683, WAKE COUNTY

WITHERS & RAVENEL
ENGINEERS I PLANNERS I SURVEYORS
111 Mackenan Drive Cary, North Carolina 27511 www.withersravenel.com
tel: 919-469-3340 fax: 919-467-6008

LEGACY CROSSROADS APARTMENTS, LOT 1R
OWNER: THE APARTMENTS AT CROSSROADS, LLC
SWIFT CREEK TOWNSHIP WAKE COUNTY NORTH CAROLINA

EASEMENT DEDICATION PLAT

NO.	DATE	DESCRIPTION	BY

DATE: 8/21/2008	SCALE: 1" = 80'
DRAWN: LSJ	CHECKED: MED
SHEET: 2 OF 2	
CAD FILE: BD_08150B	
PROJECT NO: 2061182	