Book of Maps 1999 Pg 513

copyright © 19 98

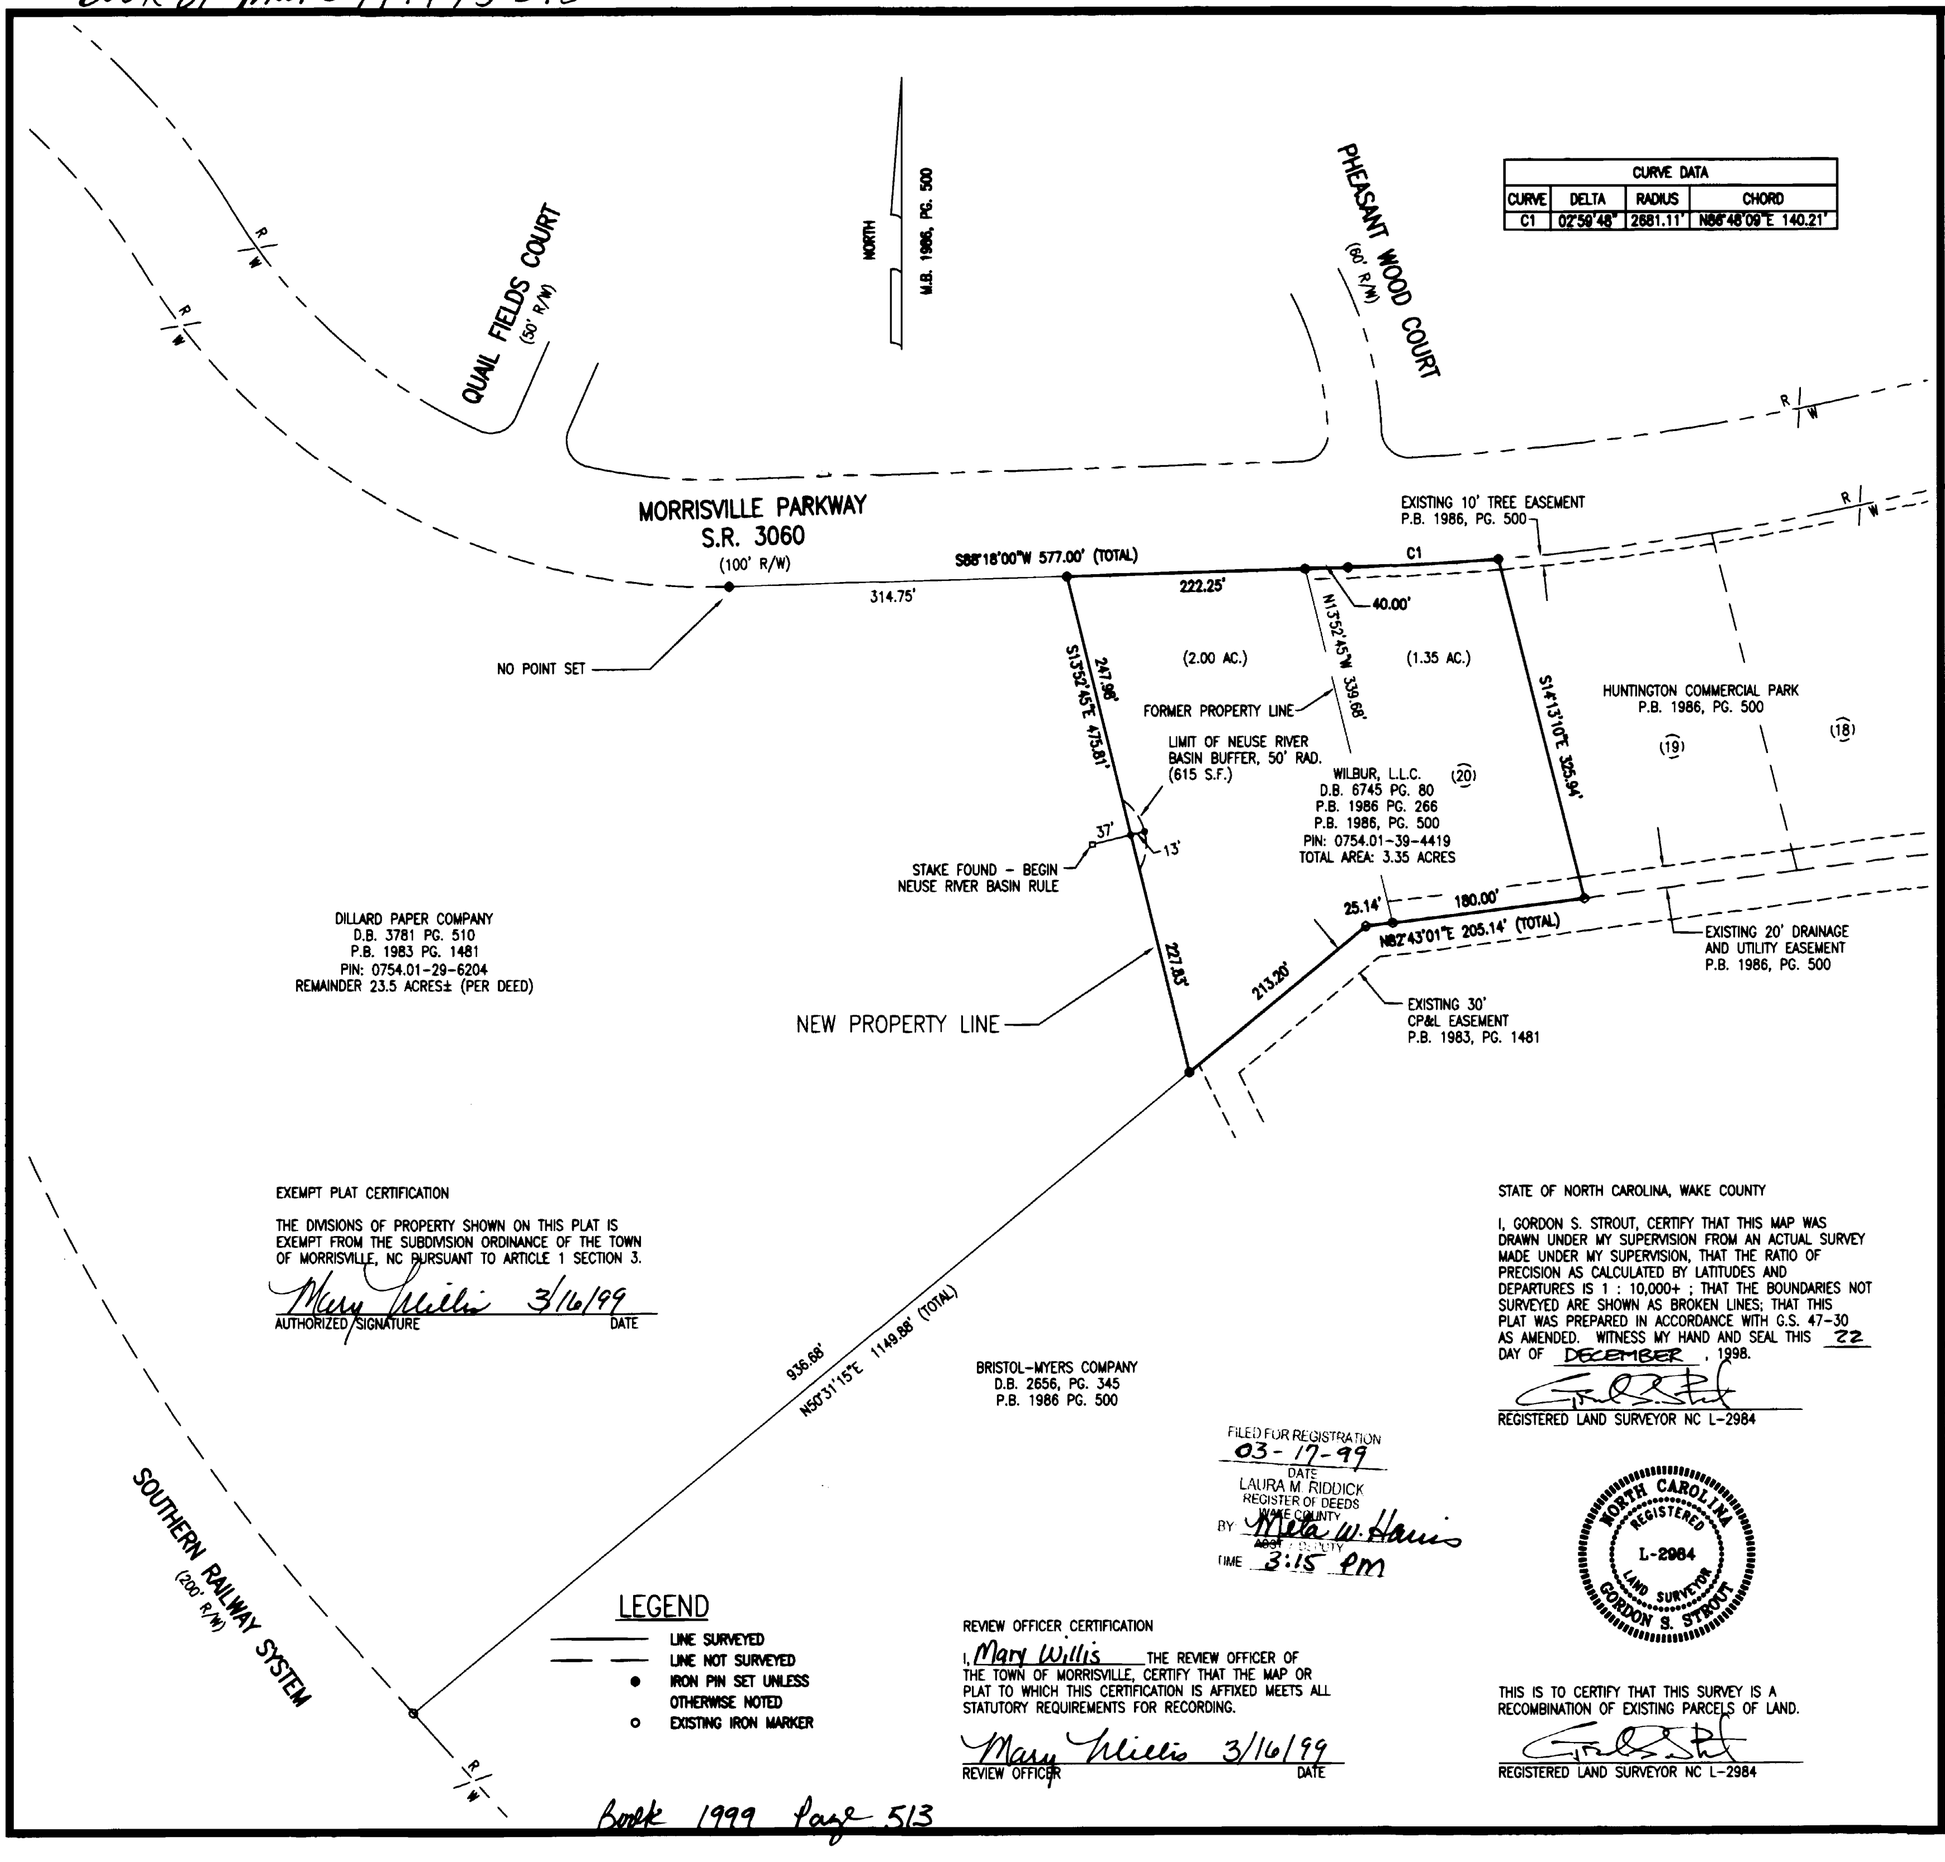

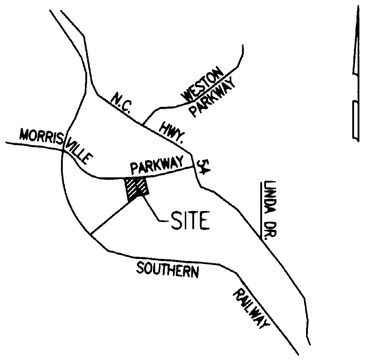

VICINITY MAP

RECOMBINATION PLAT

APPLIED CONTROL TECHNOLOGIES

MORRISVILLE TWP. WAKE COUNTY NORTH CAROLINA
DATE : DEC. 21, 1998 SCALE : 1" = 100'
REFERENCE : DEED BOOK 3781, PAGE 510
DEED BOOK 6745, PAGE 80

0 50' 100' 200' 300'
1" = 100'

EXEMPT PLAT CERTIFICATION

THE DIVISIONS OF PROPERTY SHOWN ON THIS PLAT IS EXEMPT FROM THE SUBDIVISION ORDINANCE OF THE TOWN OF MORRISVILLE, NC PURSUANT TO ARTICLE 1 SECTION 3.

Mary Willis 3/16/99
AUTHORIZED SIGNATURE DATE

STATE OF NORTH CAROLINA, WAKE COUNTY

I, GORDON S. STROUT, CERTIFY THAT THIS MAP WAS DRAWN UNDER MY SUPERVISION FROM AN ACTUAL SURVEY MADE UNDER MY SUPERVISION, THAT THE RATIO OF PRECISION AS CALCULATED BY LATITUDES AND DEPARTURES IS 1 : 10,000+ ; THAT THE BOUNDARIES NOT SURVEYED ARE SHOWN AS BROKEN LINES; THAT THIS PLAT WAS PREPARED IN ACCORDANCE WITH G.S. 47-30 AS AMENDED. WITNESS MY HAND AND SEAL THIS 22 DAY OF DECEMBER, 1998.

REGISTERED LAND SURVEYOR NC L-2984

FILED FOR REGISTRATION
03-17-99
DATE
LAURA M. RIDDICK
REGISTER OF DEEDS
WAKE COUNTY
BY Meta W. Harris
ASST. REGISTER OF DEEDS
TIME 3:15 PM

NORTH CAROLINA REGISTERED L-2984 LAND SURVEYOR GORDON S. STROUT

LEGEND

- LINE SURVEYED
- LINE NOT SURVEYED
- ● IRON PIN SET UNLESS OTHERWISE NOTED
- ○ EXISTING IRON MARKER

REVIEW OFFICER CERTIFICATION

I, Mary Willis THE REVIEW OFFICER OF THE TOWN OF MORRISVILLE, CERTIFY THAT THE MAP OR PLAT TO WHICH THIS CERTIFICATION IS AFFIXED MEETS ALL STATUTORY REQUIREMENTS FOR RECORDING.

Mary Willis 3/16/99
REVIEW OFFICER DATE

THIS IS TO CERTIFY THAT THIS SURVEY IS A RECOMBINATION OF EXISTING PARCELS OF LAND.

REGISTERED LAND SURVEYOR NC L-2984

ARCADIS
GERAGHTY & MILLER
2301 Rexwoods Drive, Post Office Box 31388
Raleigh, North Carolina 27633-1388
Tel: 919/782-5511 Fax: 919/782-5905

NO.	DATE	REVISION DESCRIPTION	BY / CKD

PROJECT MANAGER: G. STROUT	DEPARTMENT MANAGER: A. HALL
PARTY CHIEF: P. ODONNELL	CHECKED: G. STROUT
DRAWN: J. TOBOLSKI	DATE: 12/21/98
PROJECT NUMBER: NC039904.0000	DRAWING NUMBER: SRV 1

Book 1999 Page 513

G:/CIV/39904/SRV/ACT-PLAT.DWG Comments:
Filename: 1824nSUR.DWG [release xx xxx xx]
CPU Number: CPU 128 Time:
User Name: R. KOONCE
Date: 12/21/98