130-125

NORTH CAROLINA DURHAM COUNTY

I, Ernest Edenfield Notary Public in and for the County and State aforesaid, do hereby certify that the following certificate was this day made before me.

I, Rudy L. Griffin certify that this map was drawn by me from an actual survey made by me or my assistant acting under my direct supervision on Sept. 1993, and is in every respect correct to the best of my knowledge and belief. I also certify that the error of closure as calculated by latitudes and departures is 1: 25,000 +

that the boundaries not surveyed are shown as broken lines plotted from information found in Book 2, Page 2, that this map was prepared in accordance with G.S.47-30, as amended.

Witness my hand and seal this 8 day of Sept. 1993.

Surveyor or Engineer (SEAL)

Sworn and subscribed before me this 8 day of Sept. 1993.

Notary Public

My commission expires: 6-14-95

ERNEST J. EDENFIELD NOTARY PUBLIC DURHAM COUNTY, N.C.

NORTH CAROLINA REGISTERED SEAL L-2320 LAND SURVEYOR RUDY L. GRIFFIN

NORTH CAROLINA - DURHAM COUNTY

I, Ernest Edenfield Notary Public do hereby certify that Rudy L. Griffin Surveyor personally appeared before me this day and acknowledged the due execution of the foregoing plat.

Witness my hand and notarial seal, this 8 day of Sept. 1993.

My Commission Expires: 6-14-95 Notary Public

ERNEST J. EDENFIELD NOTARY PUBLIC DURHAM COUNTY, N.C.

State of North Carolina-Durham County

The foregoing certificate(s) of Ernest J. Edenfield A Notary (Notaries) Public for the Designated Governments with is (are) certified to be correct.

This the 20 day of Oct. 1993

Ruth C. Garrett Register of Deeds By: Deputy Register of Deeds

FILED BOOK 130 PAGE 125 '93 OCT 20 AM 10 59 RUTH C. GARRETT REGISTER OF DEEDS DURHAM COUNTY, N.C.

CERTIFICATE OF OWNER

The undersigned owner of the property lying within the above described subdivision hereby certifies that Associated Medical Affairs Inc. authorized the work of surveying and platting to be done, and that all public streets, alleys, easements and other open spaces as designated upon said plat are hereby dedicated for such use and that all public easements shown upon said plat are hereby dedicated for such use.

Associated Medical Affairs, Inc. (SEAL)

C. McHodgson Jr. (SEAL)

NORTH CAROLINA DURHAM COUNTY

Notary Public of Durham County, N.C., certify that the due execution of the foregoing certificate was duly acknowledged before me this day by C. McHodgson for the purpose therein expressed.

WITNESS my hand and notarial seal, this 12th day of October 1993

NOTARY PUBLIC

My commission expires: 1-8-97

THIS IS TO CERTIFY THAT:

A. THE SURVEY CREATES A SUBDIVISION OF LAND WITHIN THE AREA OF A COUNTY OR MUNICIPALITY THAT HAS AN ORDINANCE THAT REGULATES PARCELS OF LAND.
B. THE SURVEY IS LOCATED IN SUCH PORTION OF A COUNTY OR MUNICIPALITY THAT IS UNREGULATED AS TO AN ORDINANCE THAT REGULATES PARCELS OF LAND.
C. THE SURVEY IS OF AN EXISTING PARCEL OR PARCELS OF LAND.
✓ D. THE SURVEY IS OF AN OTHER CATEGORY, SUCH AS THE RECOMBINATION OF EXISTING PARCELS, A RETRACED SURVEY, OR OTHER EXCEPTION TO THE DEFINITION OF SUBDIVISION.
E. THE INFORMATION AVAILABLE TO THE SURVEYOR IS SUCH THAT THE SURVEYOR IS UNABLE TO MAKE A DETERMINATION TO THE BEST OF HIS OR HER PROFESSIONAL ABILITY AS TO PROVISIONS CONTAINED IN (A) THROUGH (D) ABOVE.

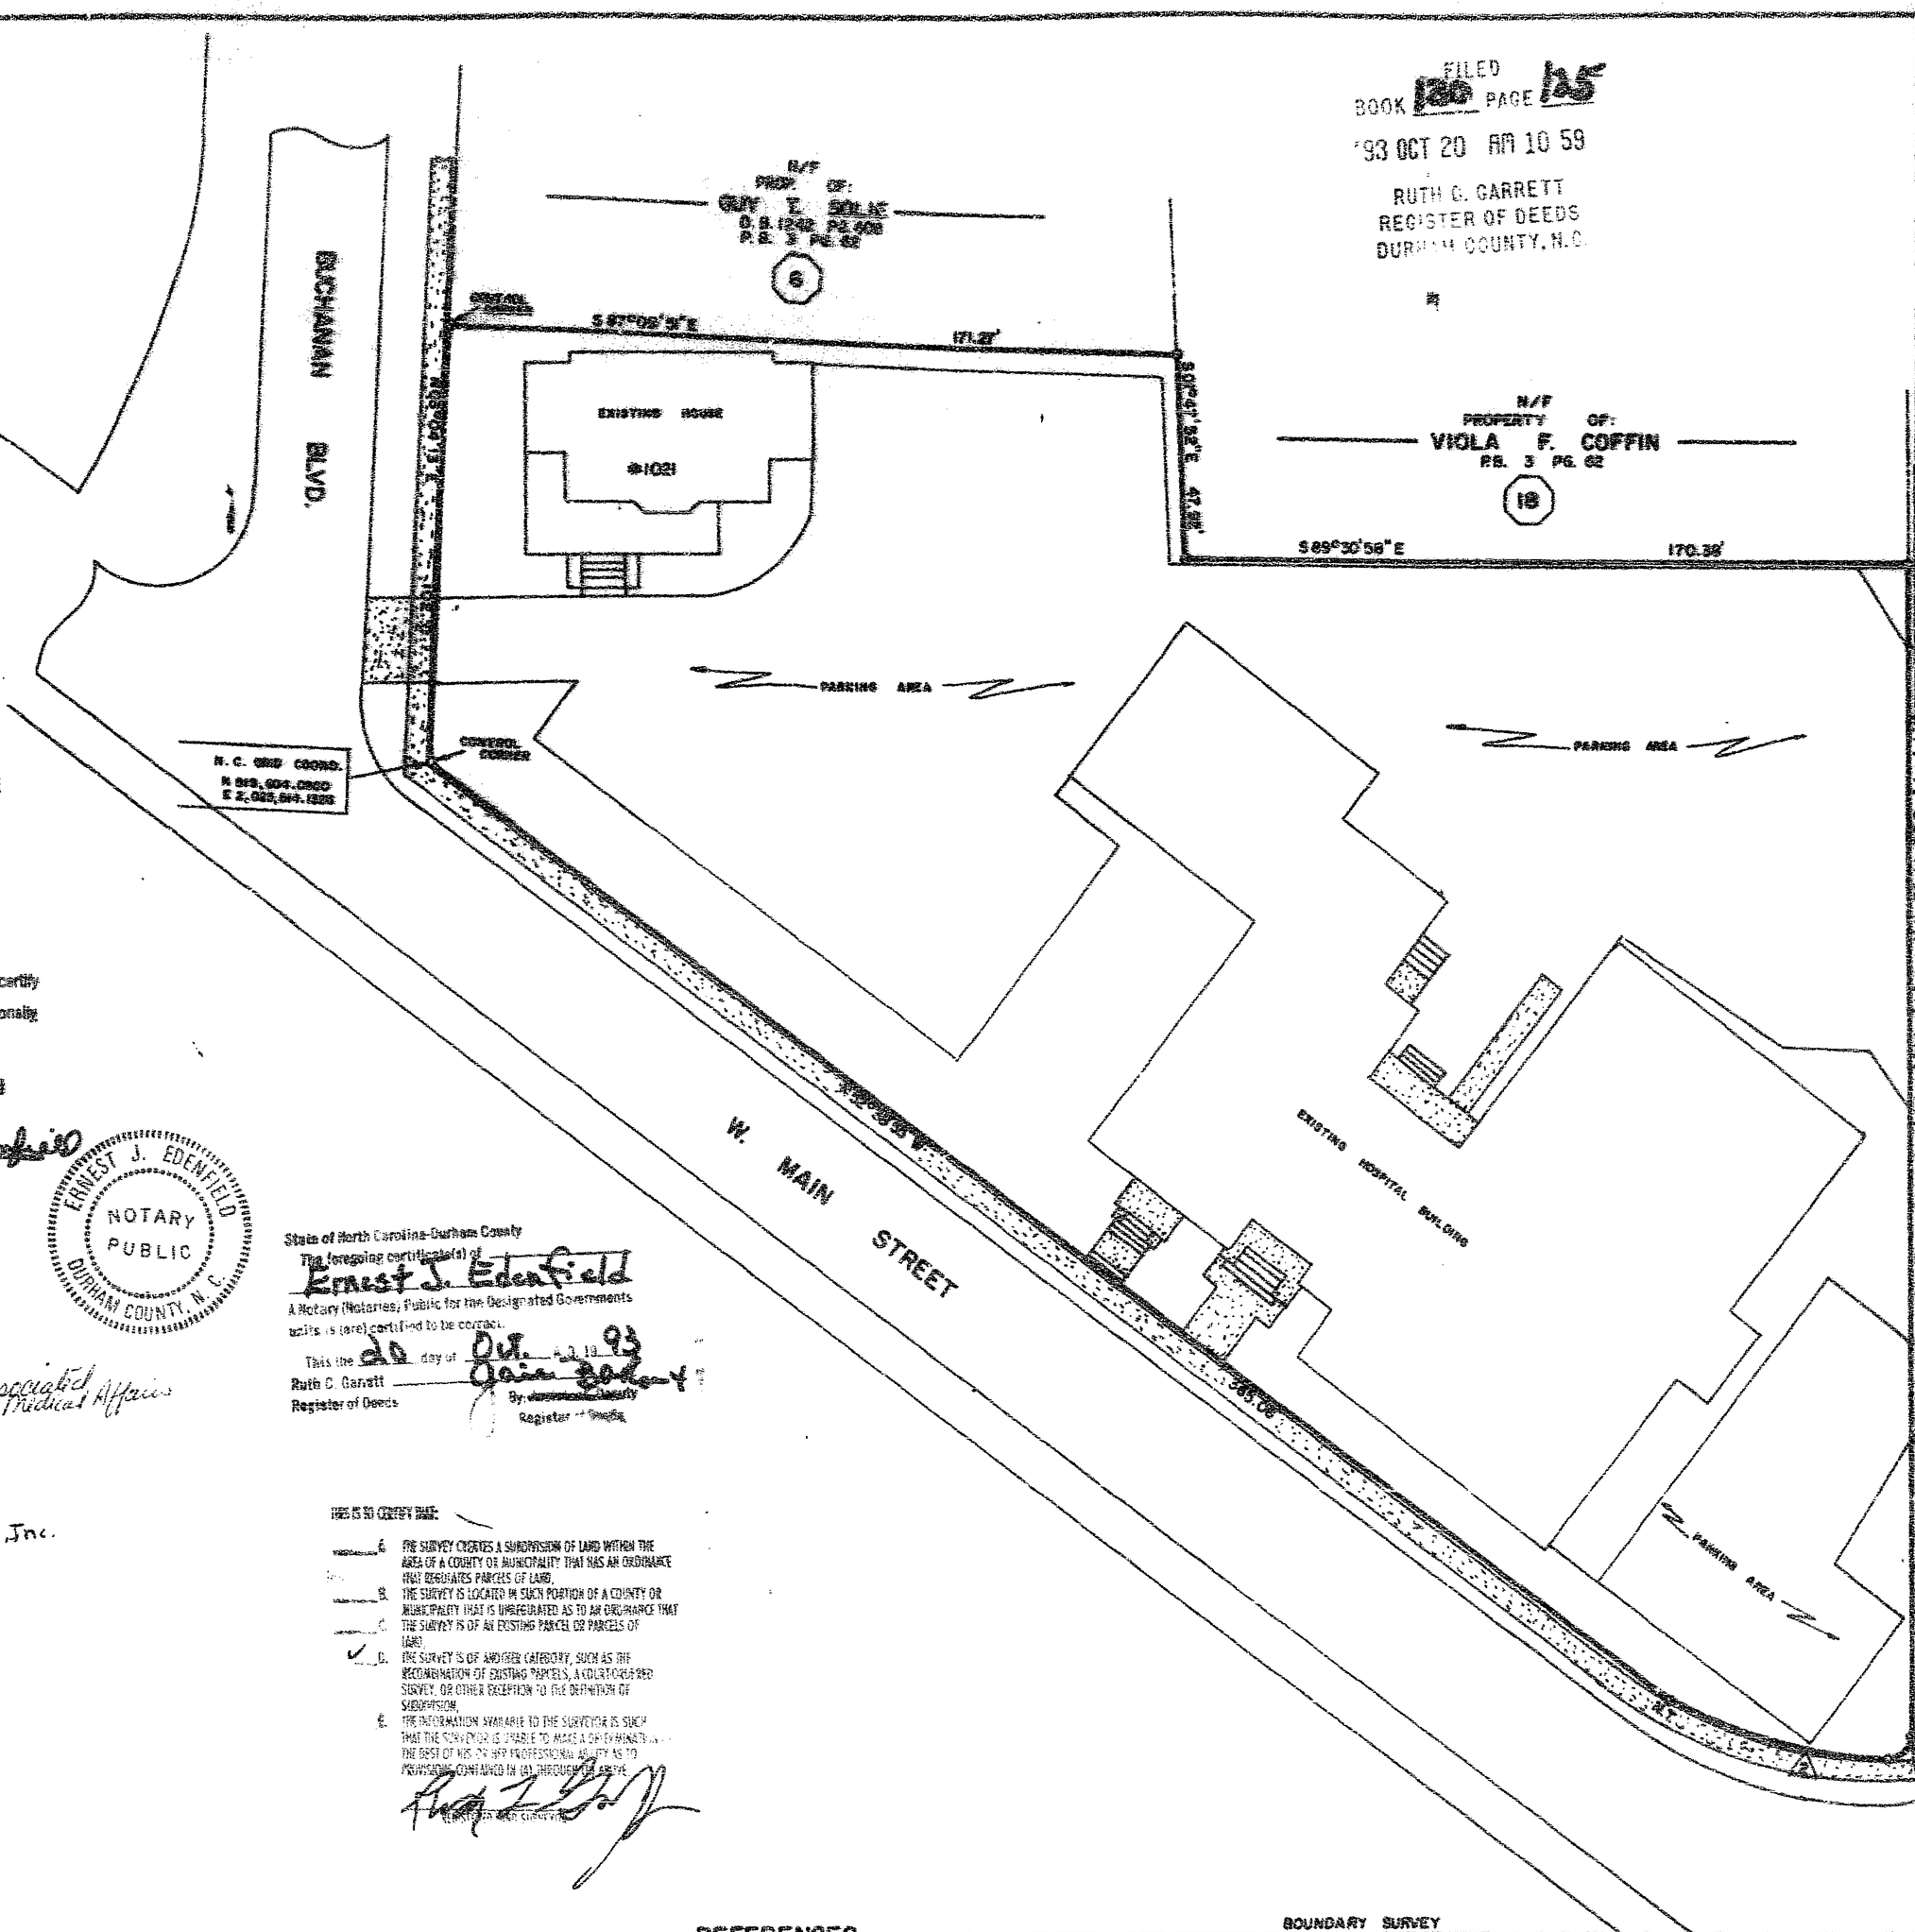

REFERENCES

P.B. 3 PAGE 62
P.B. 50 PAGE 40
P.B. 75 PAGE 36

LEGEND

● IRON PIN FOUND
○ IRON PIN SET
△ MONUMENT FOUND
△ MONUMENT SET

CURVE DATA TABLE

NO.	DELTA	R	ARC	T	CHD	CHD. BEARING
1	94° 26' 44"	5.00	8.24	5.40	7.34	S 47°26' 30"W
2	20°54' 17"	146.85	53.79	27.20	53.49	N74° 31' 33"W

BOUNDARY SURVEY

PROPERTY OF:

ASSOCIATED MEDICAL AFFAIRS, INC.

(RECOMBINATION OF LOTS 1-5 & 19 OF P.B.3 PG.62)

TOWNSHIP: DURHAM COUNTY: DURHAM

STATE: NORTH CAROLINA DATE: SEPTEMBER, 1993

SCALE: 1" = 30'

SURVEYED BY

RUDY L. GRIFFIN

REG. LAND SURVEYOR L-2320

4702 SETERRA BEND DURHAM, N. C.

ZIP 27712 PHONE 477-1966 JOB NO.

T. MAP 14 BLOCK 2 PARCEL 7-10 1001

0 1 2 3 4 5 6

BUSINESS RECORDS CORPORATION