CURVE DATA

CURVE No	Δ	RAD.	T	L	LC	CH BR.
C-1,4,6,8	90°00'00"	20.00	20.00	31.42'	28.28	N42°09'34"W
C-2,3,5,7	90°00'00"	20.00	20.00	31.42	28.28	N47°50'26"E
C-9	49°09'42"	20.00	9.33	17.45	16.90	S61°30'55"W
C-10	269°59'23"	80.00	- 41.96	244.84	64.29	N25°50'26"E
C-11	49°59'42"	20.00	9.39	17.45	16.90	N62°09'43"W
C-13, 15	87°54'54"	20.00	19.29	30.68'	27.77	N4°07'02"W
C-12, 14	92°07'04"	20.00	20.74	32.14'	28.79	N48°22'-58"E
C-16	74°36'-2"	80.00	122.77	255.17	204.98	N81°-12'-08"W
C-17	93°05'-13"	20.00	21.10'	32.49'	21.08	S49°32'-02"W
C-18	89°17'-28"	20.00	18.10'	29.42'	26.84'	S39°18'-18"E

NORTH CAROLINA - DURHAM COUNTY:

I, Sidney V. Credle, certify that this map was drawn from an actual survey made by me (from descriptions recorded in Book ____, Page ____, ____ County Book ____, Page ____, ____ County); that the error of closure as calculated by latitudes and departures is 1:10000+; that the boundaries not surveyed are shown as broken lines plotted from information found in Book ____, Page ____; that this map was prepared in accordance with GS 47-30 as amended.

Witness my hand and seal, this 7th day of May A.D. 81

Sidney V. Credle
Surveyor

NORTH CAROLINA REGISTERED SEAL L-1912 LAND SURVEYOR SIDNEY V. CREDLE

NORTH CAROLINA—DURHAM COUNTY

I, Mary P. Credle, Notary Public do hereby certify that Sidney V. Credle Surveyor, personally appeared before me this day, and acknowledged the due execution of the foregoing plat. Witness my hand and notarial seal, this 7th day of May 1981

My commission expires: Jan 9, 1984

Mary P. Credle
Notary Public

SURVEYOR'S CERTIFICATE

I, Sidney V. Credle, certify that the attached plat and subdivision as shown thereon was drawn by me on the order and to the direction of Arthur Vann III and Mike Rubish, the owner of the lands included and that the subdivision as shown by the attached plat is located entirely within the boundaries of the land as legally described in deed recorded in Book ____, Page ____, Durham County, and that the lot and street dimensions as shown on the attached plat are correct to the best of my knowledge and belief.

This 5th day of May, A.D. 1981

Sidney V. Credle

CERTIFICATE OF OWNER

The undersigned owner of the property lying within the attached plat and subdivision hereby certifies that he has ordered the work of surveying and platting to be done, and that all public streets, alleys, easements and other open spaces as designated upon said plat are hereby dedicated for such use and that all public and private easements shown upon said plat are hereby granted for the uses stipulated.

Arthur Vann (SEAL)
Mike Rubish (SEAL)
(SEAL)
(SEAL)

NORTH CAROLINA
DURHAM COUNTY

I, Donna M. Coleman, Notary Public of Durham County, N. C. hereby certify that the foregoing execution of the foregoing certificate was duly acknowledged before me this day by Arthur Vann and Mike Rubish, III, for the purposes therein expressed.

WITNESS my hand and notarial seal, this 5th day of May, 1981

Donna M. Coleman
NOTARY PUBLIC

FINAL PLAT

APPROVED BY THE SUBDIVISION REVIEW BOARD OF THE CITY OF DURHAM, N. C. BY A RESOLUTION ADOPTED BY IT DATED MAY 17, 1981

Peggy J. Steller
Vice-Chairman Subdivision Review Board

APPROVAL VOID
IF NOT RECORDED WITHIN 60 DAYS OR BY JULY 17, 1981

FILED
BOOK 79 PAGE 104
JUN 30 2 44 PM '81
RUTH G. GARRETT
REGISTER OF DEEDS
DURHAM COUNTY, N.C.

VICINITY MAP

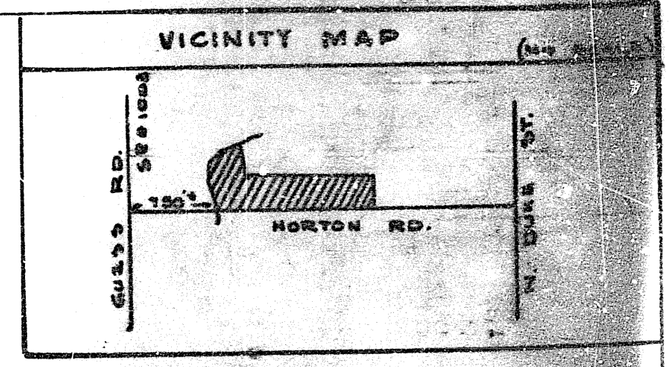

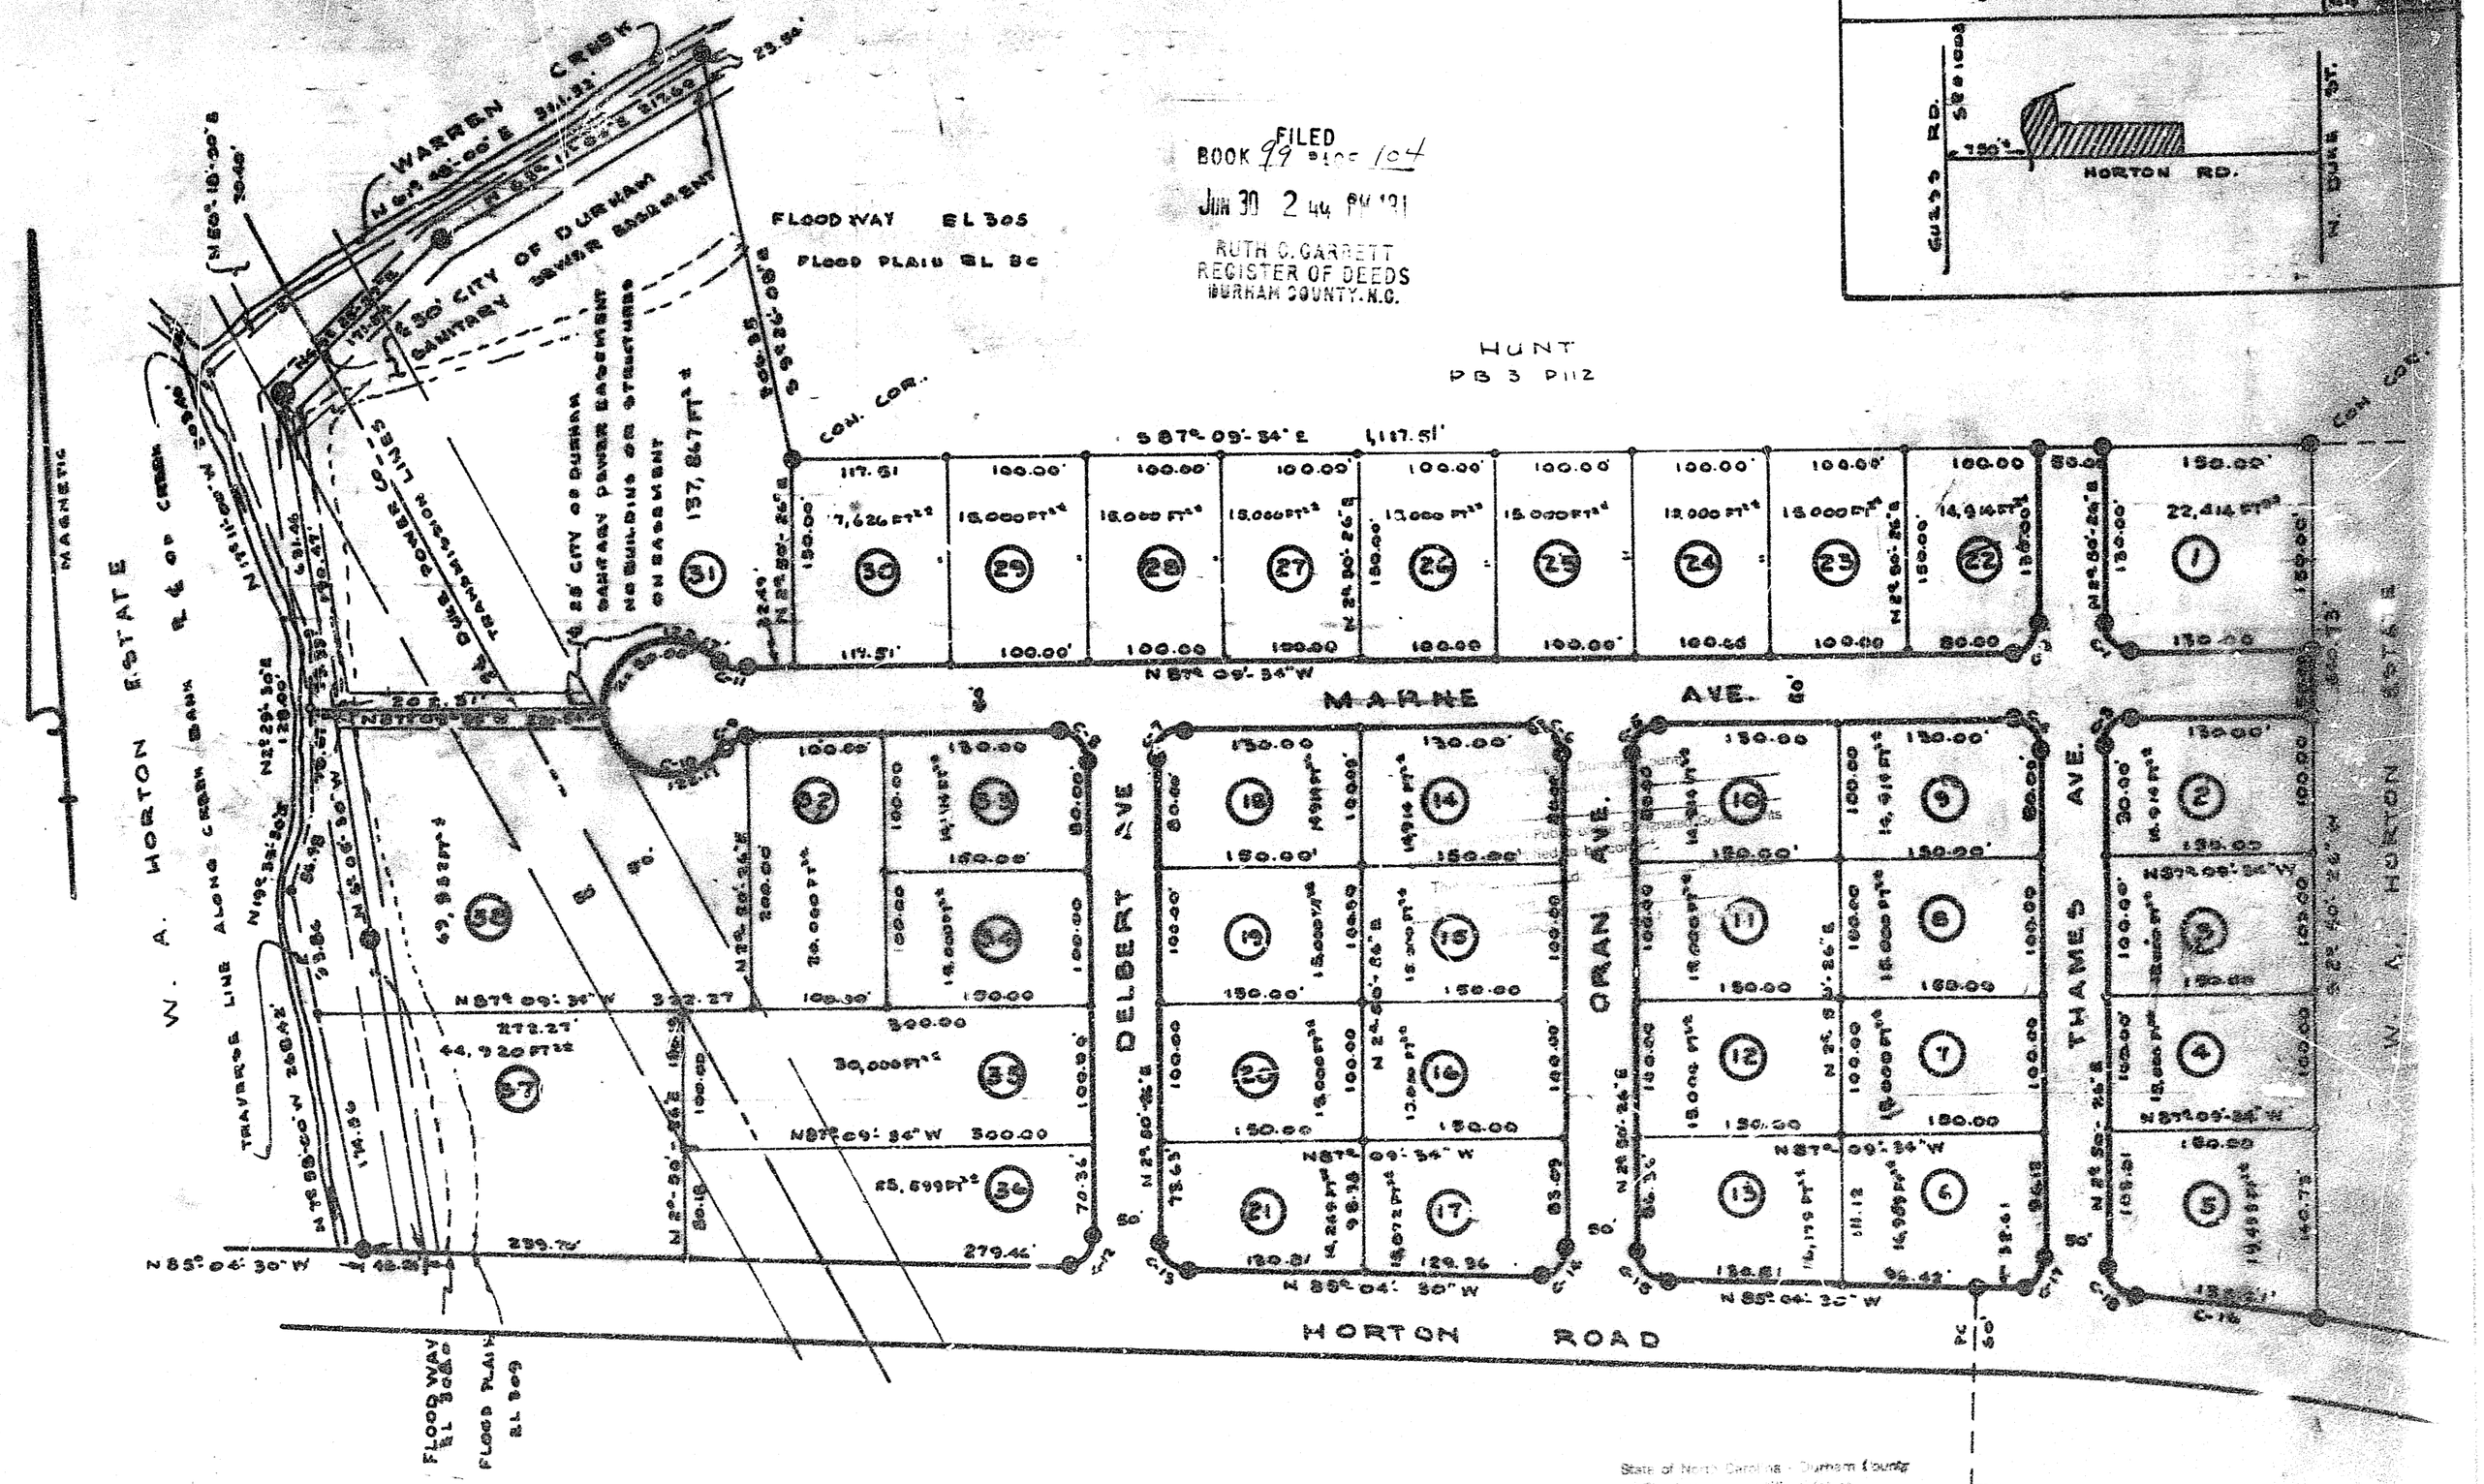

State of North Carolina - Durham County
The foregoing certificate of Donna M. Coleman
a Notary Public of the Designated Commissioners
is (are) certified to be correct.
This 30th day of June, A.D. 1981
Gladys D. Allen
By Assistant Duty
Register of Deeds

"HORTON WOODS" PHASE I, SEC. I

PROPERTY OF

ARTHUR VANN III ET
MIKE RUBISH

DURHAM TWP — DURHAM CO NC

SCALE 1" = 100' — MAY 1981

CREDLE ENGINEERING CO., INC.

DURHAM, N.C.

0 100 200 300 400 500