86-26

BK 86 PG 26

FILED
BOOK 86 PAGE 26
OCT 1 2 00 PM '75
A. J. GRESHAM
REGISTER OF DEEDS
DURHAM COUNTY, N. C.

23rd day of Sept. '75
George C. Love Jr
Registered Land Surveyor No. 1

23rd day of Sept '75
April 19, 1976
Doris Y. Love

NORTH CAROLINA - DURHAM COUNTY
The foregoing certificate of Doris Y. Love Notary Public, of Durham Co, NC attested by his Notarial seal is Certified to be correct. Let this Instrument with all certificates be registered.
WITNESS my hand this 1 day of Oct. 1975
Cynthia A. Dennis
Register of Deeds
Deputy

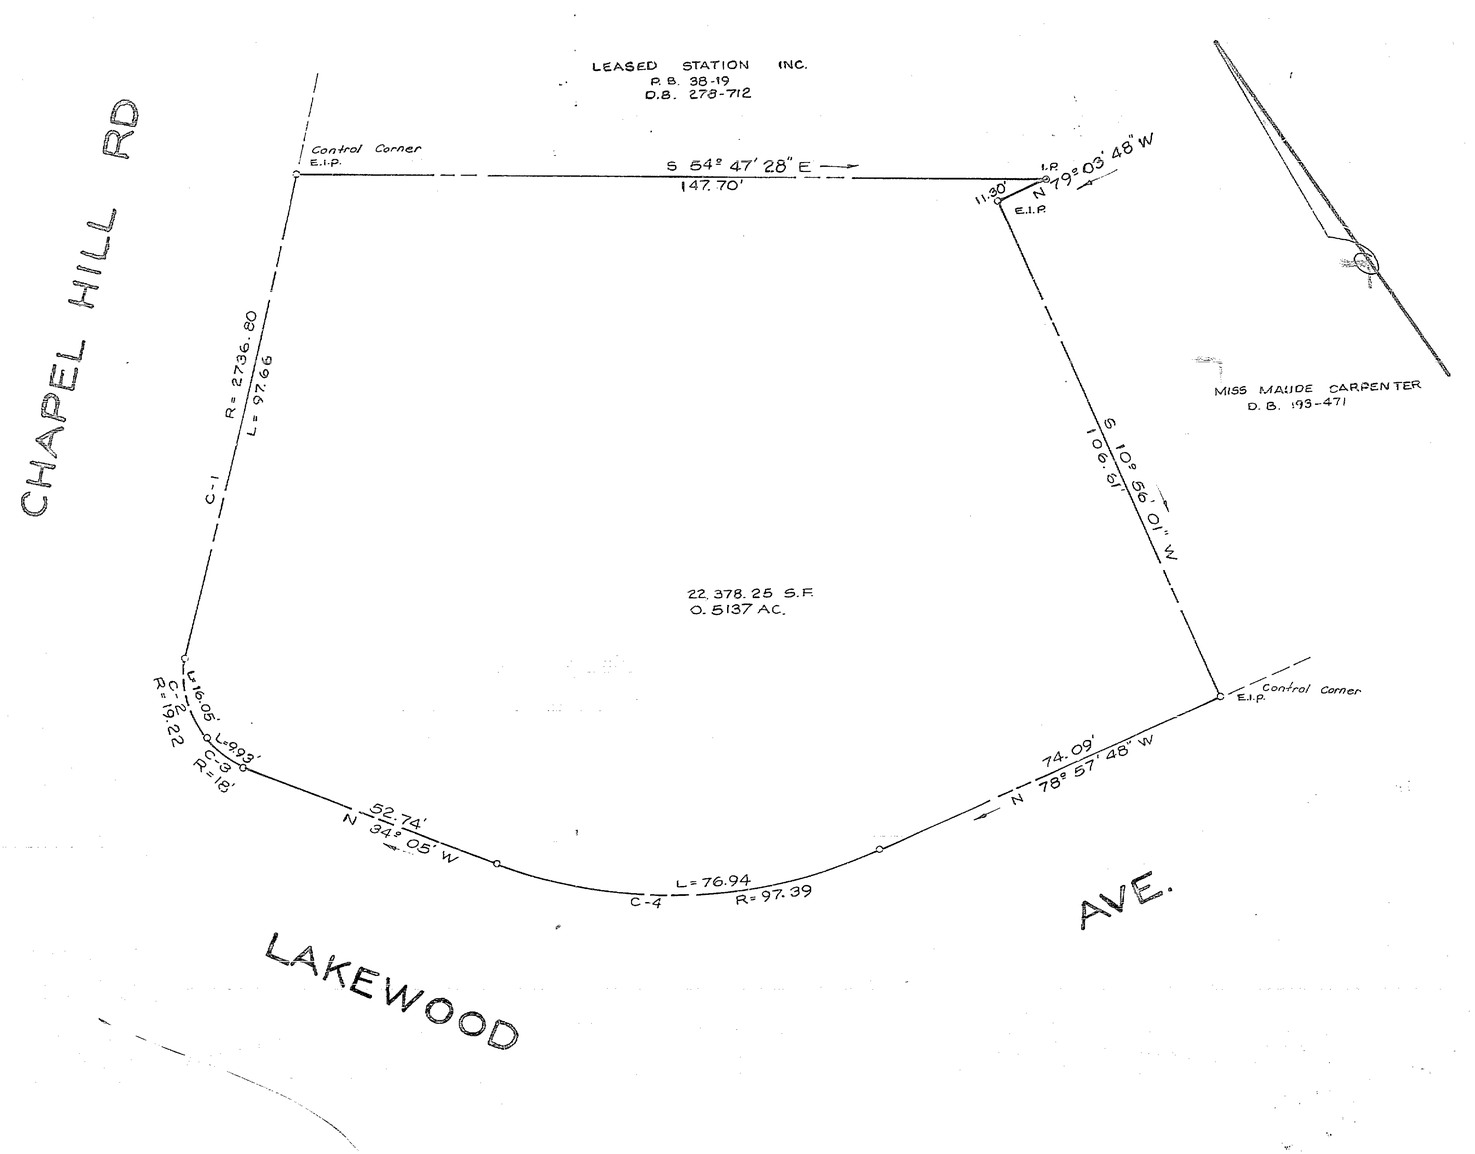

CURVE DATA						
C	D	R	L	T	CH	CH BRNG
1	02° 02' 40"	2736.80	97.66	48.83	97.65	N 48° 27' 16" E
2	47° 50' 00"	19.22	16.05	8.52	15.58	N 20° 27' E
3	31° 36' 00"	18.00	9.93	5.09	9.80	N 16° 39' 48" W
4	45° 16' 00"	97.39	76.94	40.61	74.96	N 56° 49' W

REFERENCE
T.M. 94-5-1
D.B. 211-513

LEGEND
o iron pin
@ concrete monument

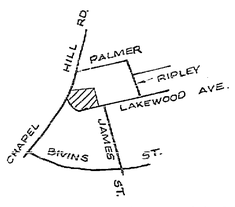

VICINITY MAP
NO SCALE

SURVEYED BY
GEORGE C. LOVE, JR
REG. LAND SURVEYOR
117 E. PARRISH ST
DURHAM, N. C.
PHONE 682-1379
DATE 9-23-75 SCALE 1"=20'
JOB NO. 12740
SURVEYED BY CP PLOTTED BY JW

THIS PLAT HAS BEEN CERTIFIED FOR RECORDATION BY THE CITY OF DURHAM PLANNING DEPARTMENT
BY: G. E. Kolb
DATE: 9-30-75
APPROVAL VOID 60 DAYS FROM SAID DATE

PROPERTY OF
A. T. WILLIAMS OIL CO.
DURHAM T.S. DURHAM CO.
NORTH CAROLINA

0 20 40 60
SCALE 1"= 20'

86-26

86-26