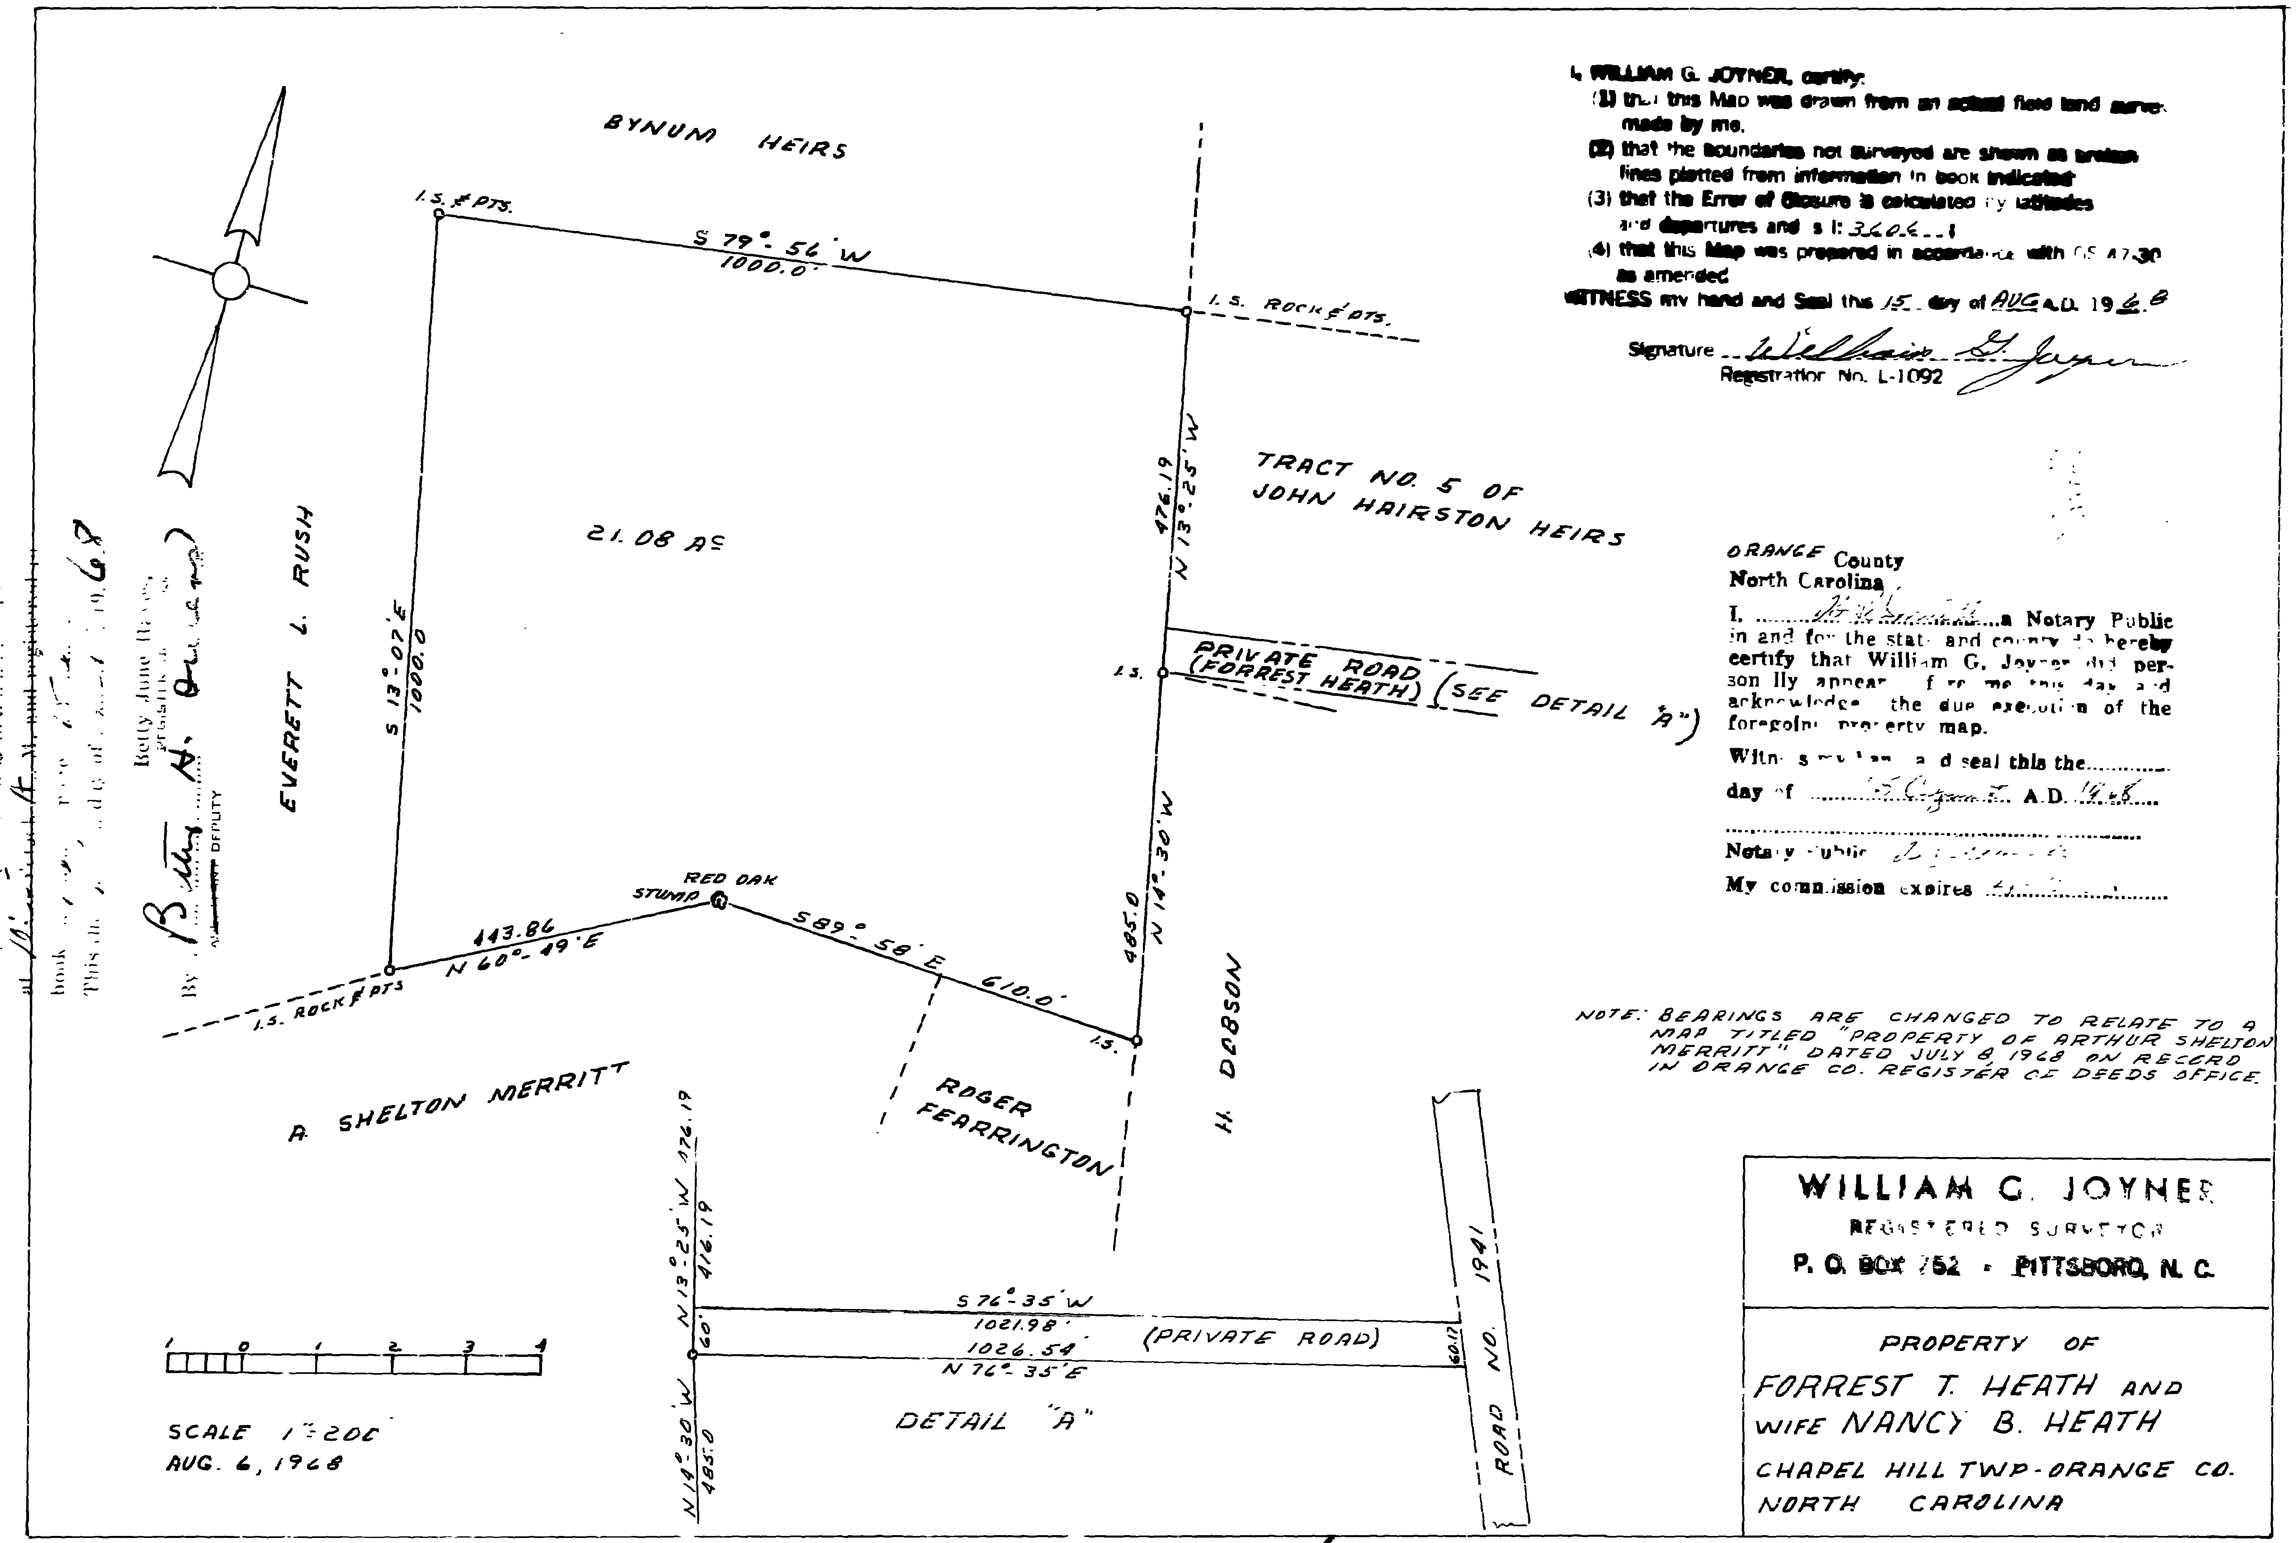

I, WILLIAM G. JOYNER, certify:

(1) that this Map was drawn from an actual field land survey made by me.

(2) that the boundaries not surveyed are shown as broken lines plotted from information in book indicated

(3) that the Error of Closure is calculated by latitudes and departures and is 1: 3604

(4) that this Map was prepared in accordance with G.S. 47-30 as amended.

WITNESS my hand and Seal this 15 day of AUG A.D. 19 68

Signature William G. Joyner
Registration No. L-1092

ORANGE County
North Carolina

I, ... a Notary Public in and for the state and county do hereby certify that William G. Joyner did personally appear before me this day and acknowledge the due execution of the foregoing property map.

Witness my hand and seal this the .....
day of ..... A.D. 1968

Notary Public .....
My commission expires .....

Filed for registration
book ... page ...
This the ... day of ... 19 68

Register of Deeds
Betty Jane Harris
By ... DEPUTY

1968101600002830 0

16/186