88-47

BK 88 PG 47

I HEREBY CERTIFY THAT ON MAY 4, 1976 I LOCATED THE FOUNDATION CORNERS OF THE BUILDINGS SHOWN HEREON. I FURTHER CERTIFY THAT NO STRUCTURE OF ADJACENT PROPERTY ENCROACHES ON THE PROPERTY SURVEYED, ALTHOUGH A MOBILE HOME CLAIMED BY E.W. FAUCETTE TO BE OWNED BY HIM IS SITUATED ON A PERMANENT-TYPE FOUNDATION ON THE PROPERTY SURVEYED AND LOCATED AS INDICATED HEREON. I FURTHER CERTIFY THAT NO STRUCTURE ON THE PROPERTY SURVEYED ENCROACHES ON ADJACENT PROPERTY EXCEPT FOR A BATCHING PLANT, BLOCK BUILDING, GRAVEL BIN, SAND BIN, STORAGE SILOS AND POND, APPROPRIATELY DESIGNATED HEREON, WHICH SAID STRUCTURES ENCROACH AS INDICATED HEREON ON ADJACENT RAILROAD AND HIGHWAY RIGHTS-OF-WAY. GAS PIPELINE AND OVERHEAD ELECTRICAL LINE ARE LOCATED AS INDICATED ON SAID PROPERTY.

THIS THE 18th DAY OF MAY 1976

Sidney V. Credle
CIVIL ENGINEER

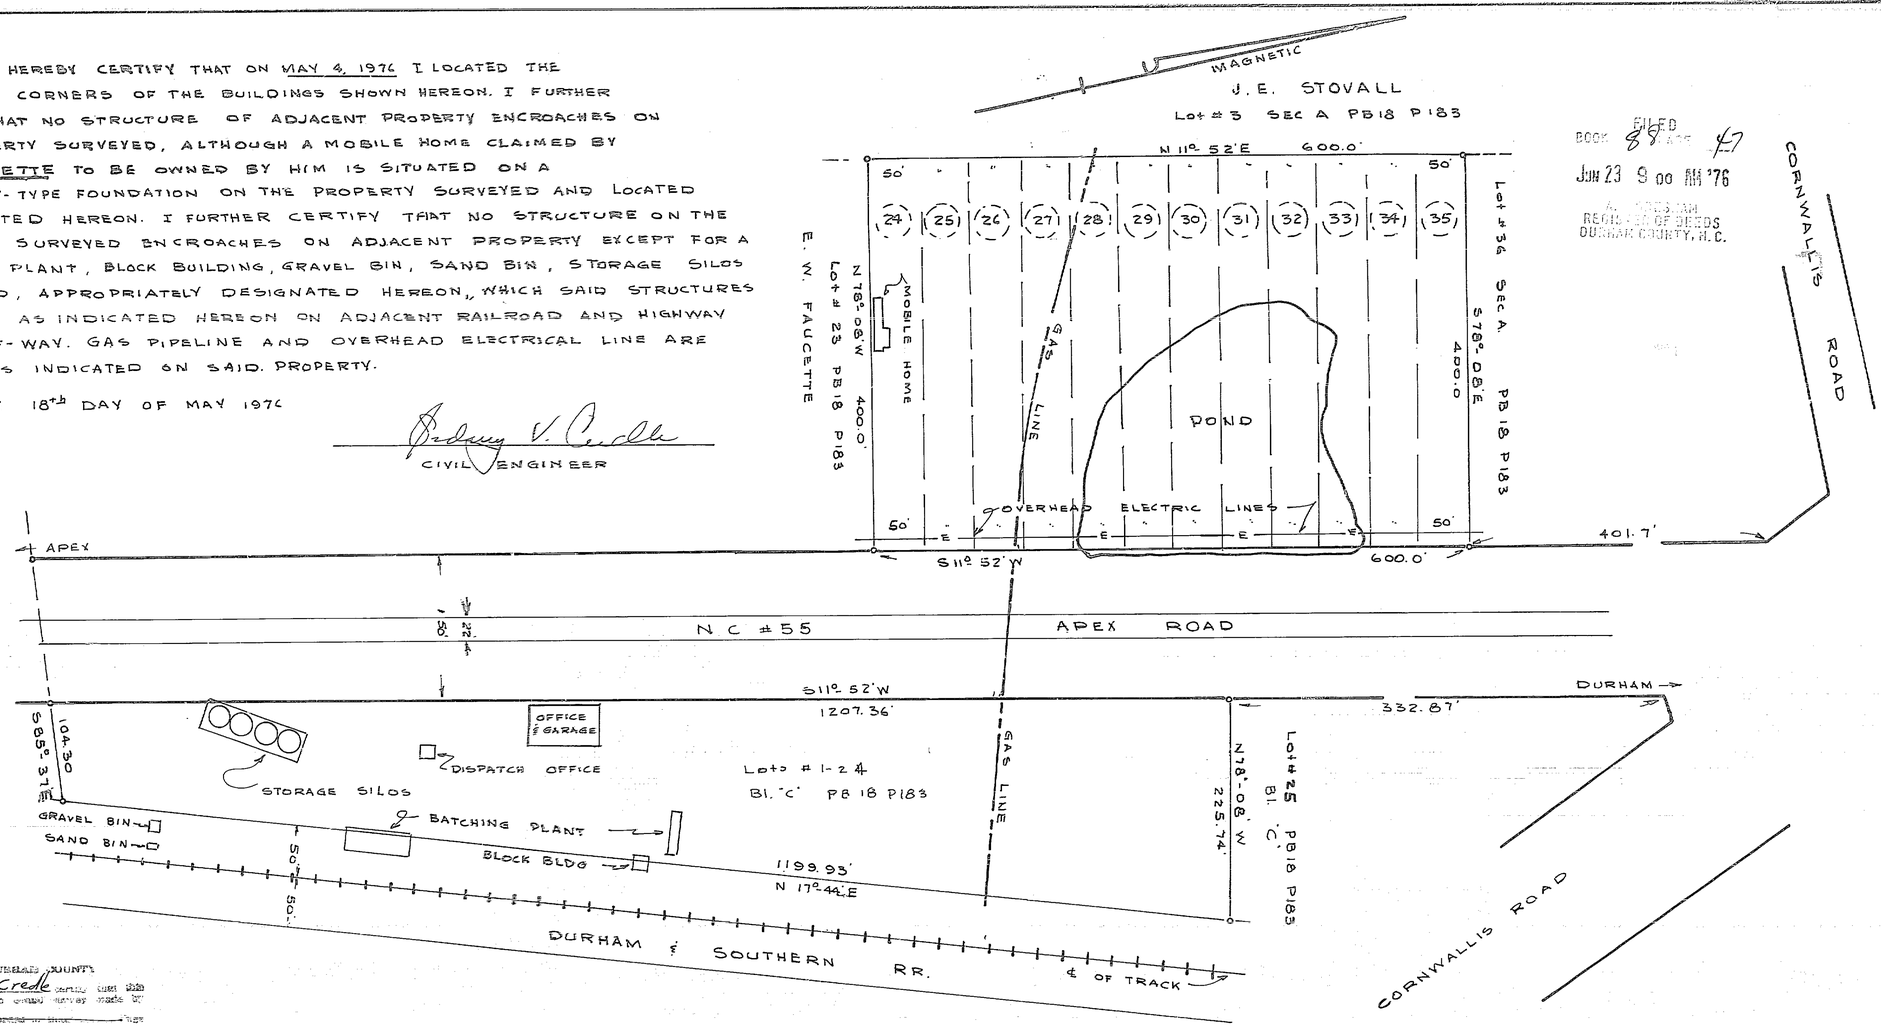

FILED
BOOK 88 PAGE 47
JUN 23 9 00 AM '76
A. J. GRESHAM
REGISTER OF DEEDS
DURHAM COUNTY, N.C.

NORTH CAROLINA - DURHAM COUNTY

I, Sidney V Credle certify that the map or sketch hereon was drawn from an actual survey made by me (or under my supervision) from deed description recorded in Book ____, Page ____, etc. or other sufficient description; that the error of closure as calculated by latitudes and departures is 4.0 ft; that the boundaries not surveyed are shown as broken lines drawn from information found in Book ____, Page ____, etc. that this map or plat is in accordance with G.S. 47-30 as amended.

Witness my original signature, this 18th day of May, 1976.

Sidney V Credle
Surveyor or Engineer

Seal

North Carolina, Durham County

I, Sidney V Credle, a Notary Public, do hereby certify that the above map or plat is in every respect correct to the best of my knowledge and belief and was prepared from an actual survey made by me on the 4th day of May, 1976.

That said land or portion thereof is located within the corporate city limits of City of Durham or within one mile outside thereof.

Sidney V Credle

Subscribed and sworn to before me this 24th day of May 1976

Mary J. Credle
Notary Public, My Com. Expires Jan 9, 1979

Seal

NORTH CAROLINA - DURHAM COUNTY

The foregoing certificate of Mary J. Credle a Notary Public of Durham Co. N.C. is Certified to be correct. This instrument and all certificates be registered.

WITNESS my hand this 23 day of June 1976

Maryon H. Wornack
Register of Deeds

A. J. GRESHAM
REGISTER OF DEEDS

PROPERTY OF

Wm. MUIRHEAD CONSTRUCTION COMPANY, INC.

TRIANGLE TWP — DURHAM CO N.C.

SCALE 1" = 100' — MAY 4, 1976

CREDLE ENGINEERING COMPANY

DURHAM, N.C.

0 100 200 300 400 500

THIS PLAT HAS BEEN CHECKED FOR RECORDATION BY THE DURHAM COUNTY PLANNING DEPARTMENT

BY: Wendy C Morrison

DATE: June 23 1976

APPROVAL VOID 60 DAYS FROM DATE

88-47