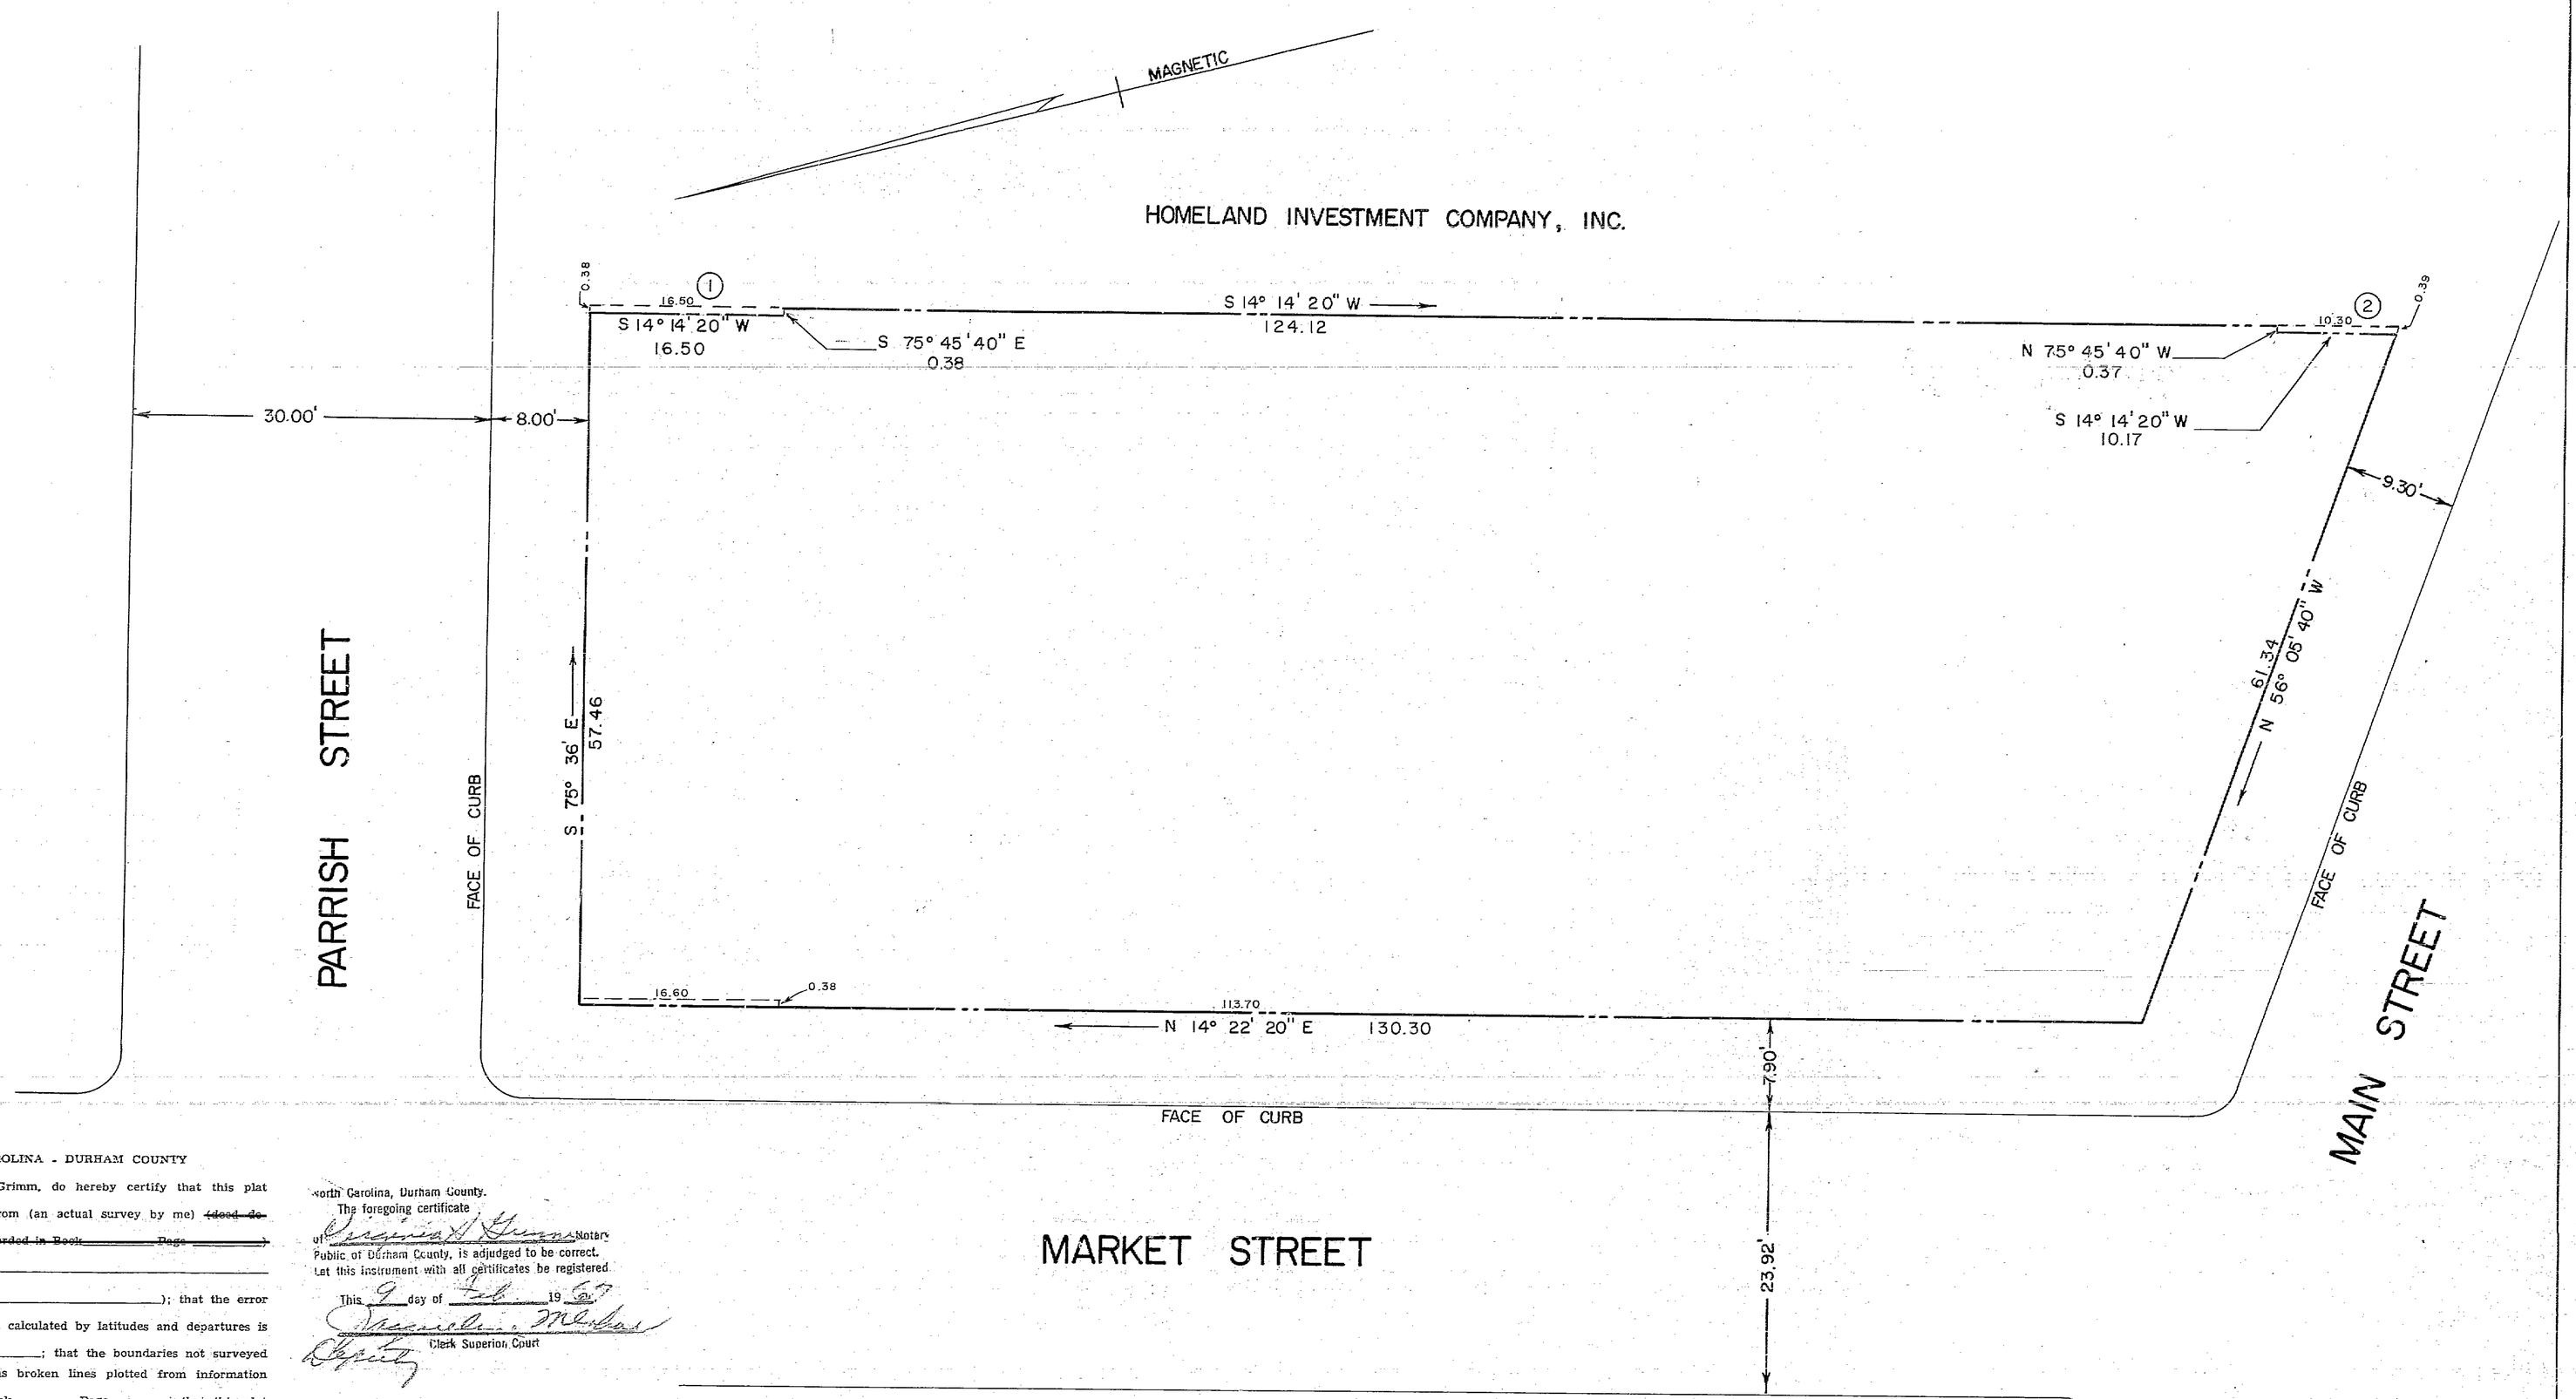

NORTH CAROLINA - DURHAM COUNTY

I, Roy H. Grimm, do hereby certify that this plat was made from (an actual survey by me) ~~(deed description recorded in Book_____ Page_____)~~ (_____); that the error of closure as calculated by latitudes and departures is 1:27,800; that the boundaries not surveyed are shown as broken lines plotted from information found in Book_____ Page_____; that this plat was prepared in accordance with G.S. 47-20 as amended; that (no part of) this subdivision or development is within the corporate limits of the City of Durham ~~or within one mile (beyond the corporate limits) thereof (and that this plat has been submitted to and approved by the City of Durham).~~

Witness my hand and Seal this 30th day of DEC. 1966.

Roy H. Grimm
Registered Land Surveyor, No. L-1150

Sworn to and subscribed before me this 30th day of DEC. 1966

My commission expires: JULY 13, 1967

Virginia H. Grimm
Notary Public

North Carolina, Durham County.
The foregoing certificate of Virginia H. Grimm Notary Public of Durham County, is adjudged to be correct. Let this instrument with all certificates be registered.
This 9 day of Feb. 1967
Vernelia M. Mebane
Clerk Superior Court
Deputy

NORTH CAROLINA DURHAM COUNTY
Filed for registration at 12:00 o'clock a M
FEB - 9 1967 and registered in the office of the Register of Deeds for Durham County in Book 56 Page 83
FEB - 9 1967
A. J. Graham
REGISTER OF DEEDS
By Joe S. Hopkins Dep.

SURVEYED BY
ROY H. GRIMM
REG. LAND SURVEYOR
DURHAM, N. C.
DATE 12-29-66 SCALE 1" = 10'
JOB NO. 66-123
SURVEYED BY R.H. PLATTED BY J.A.

PROPERTY OF
CENTRAL ENGINEERING & CONTRACTING CORPORATION
DURHAM TOWNSHIP — DURHAM COUNTY
SCALE: 1" = 10'
DECEMBER 29, 1966
0' 5' 10' 20' 30' 40' 50'
SCALE IN FEET