72

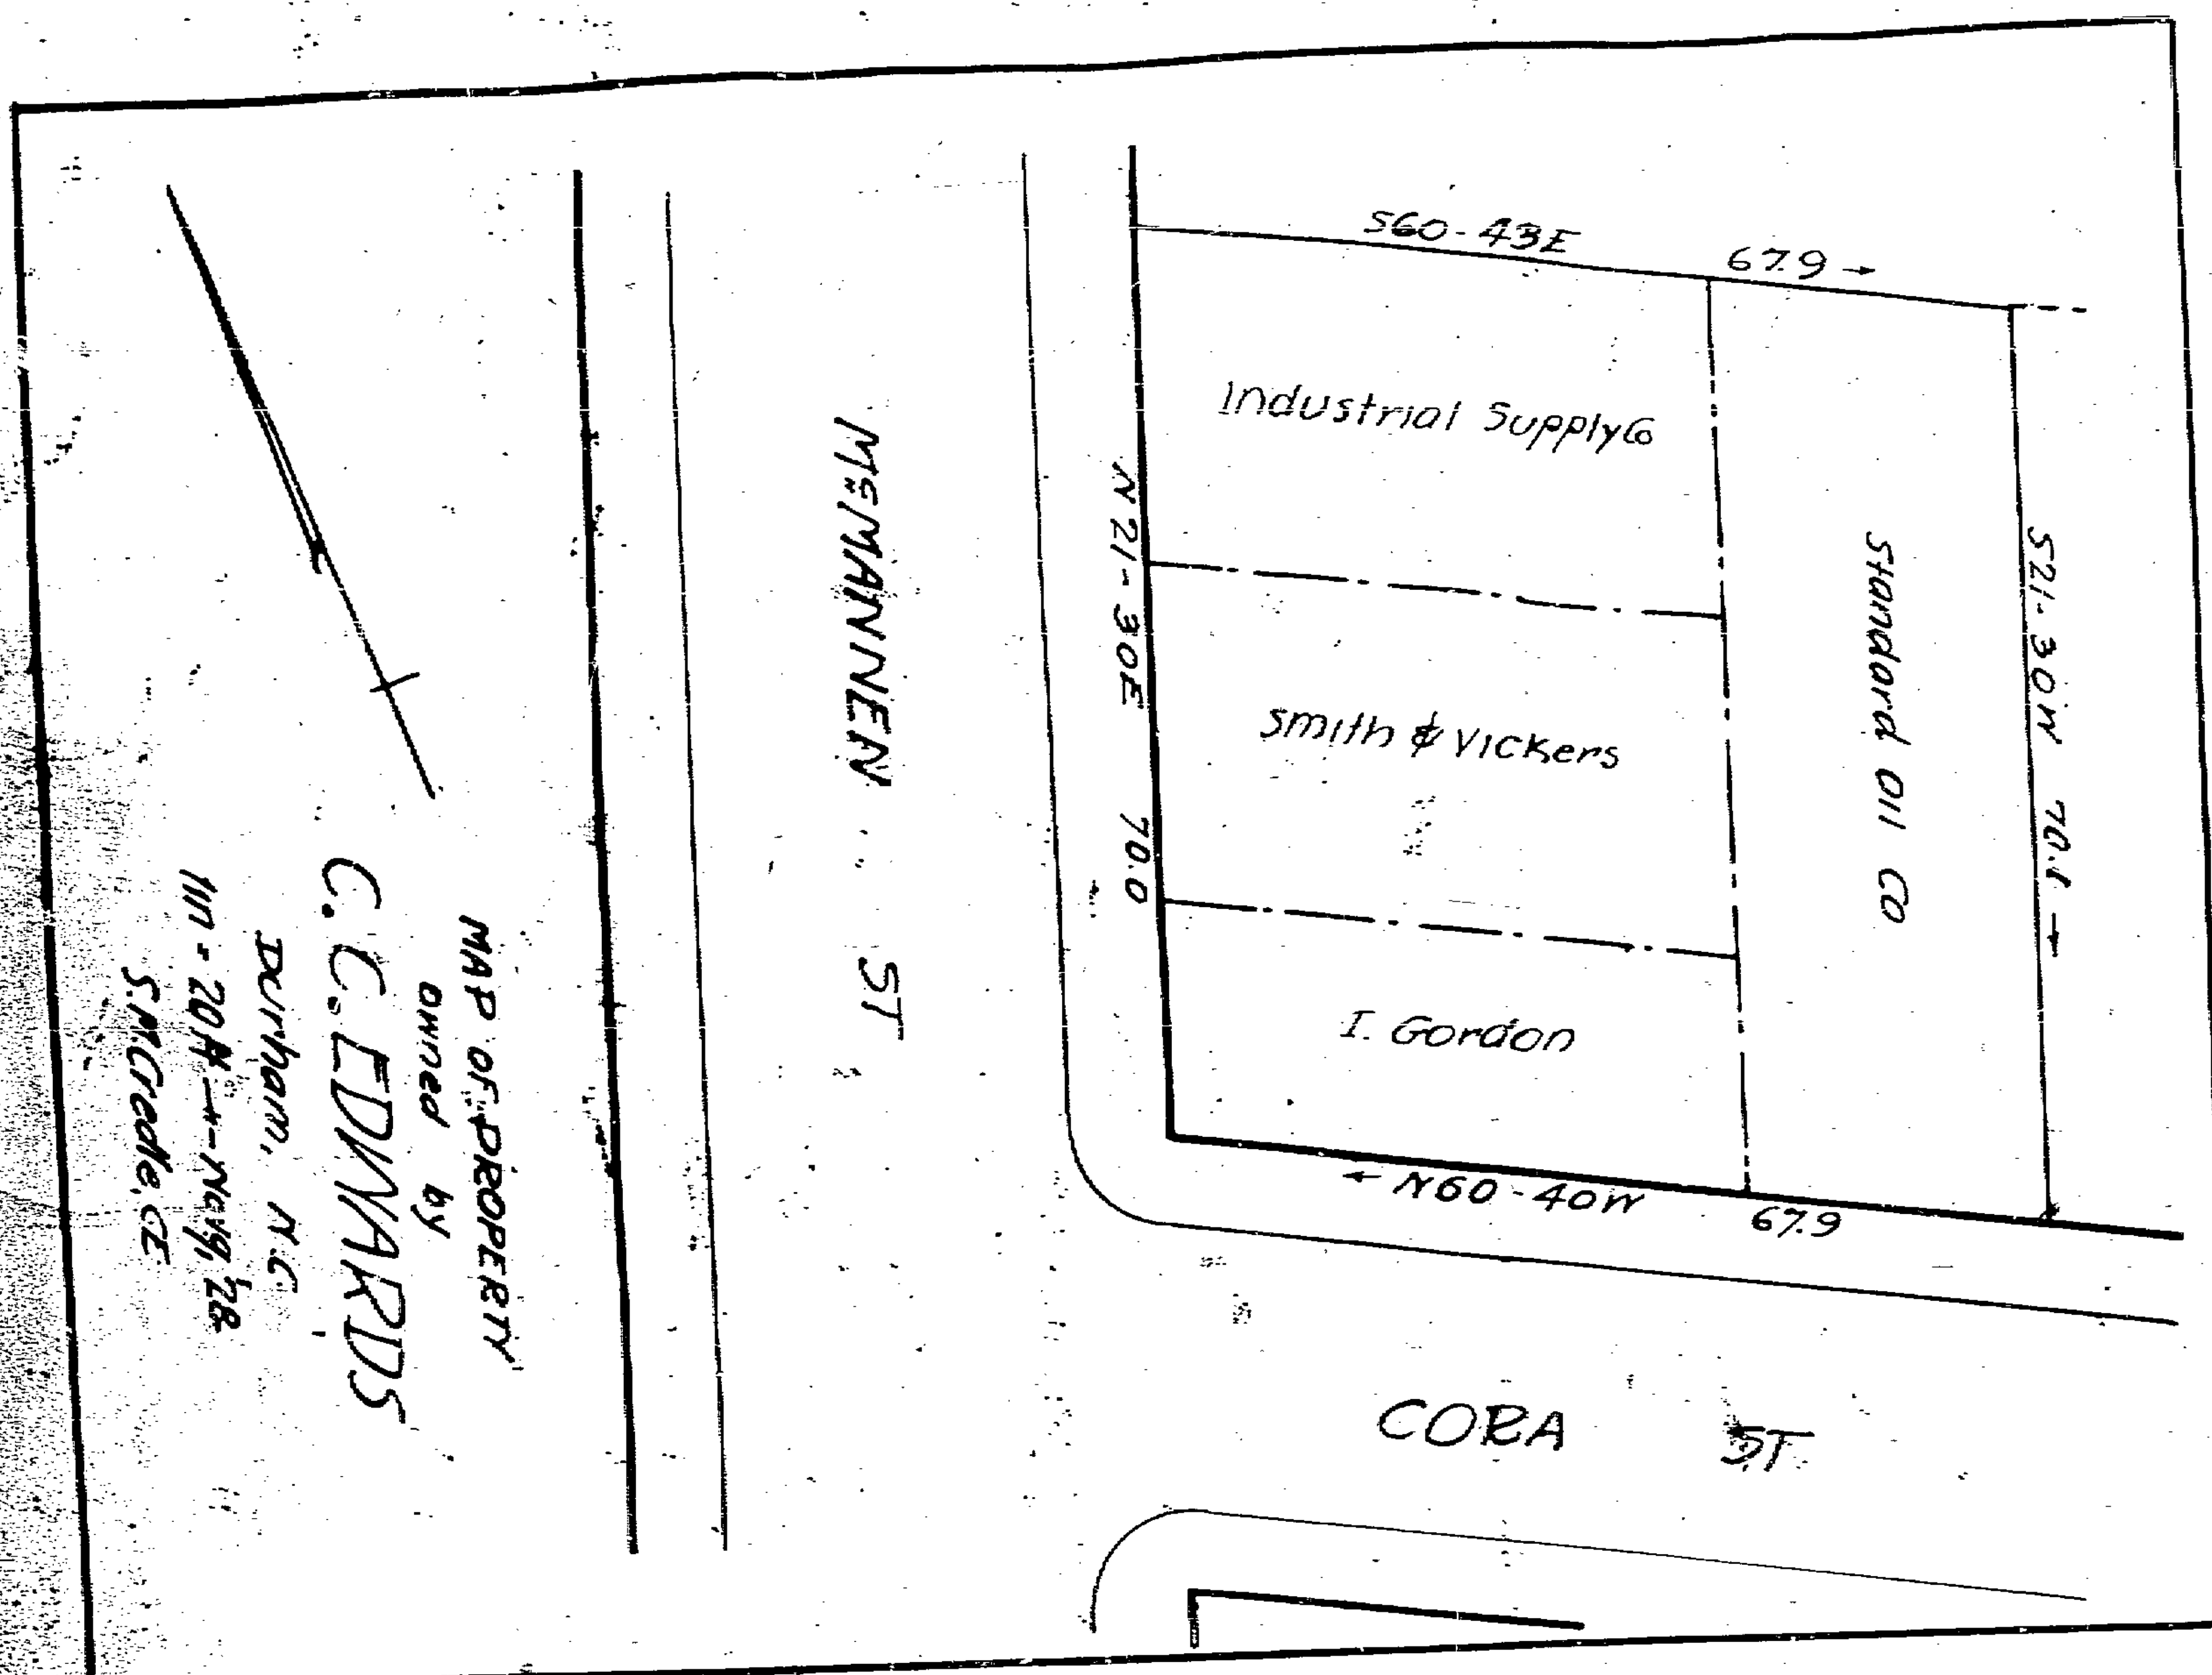
MAP OF PROPERTY
owned by
C. C. EDWARDS
Durham, N.C.
III - 20 - 4 - NOV. 19, 28
S. M. Credle, CE
McMANNEN ST
S60-43E
67.9
Industrial Supply Co
Smith & Vickers
I. Gordon
Standard Oil Co
N21-30E
70.0
S21-30W
70.1
N60-40W
67.9
CORA ST

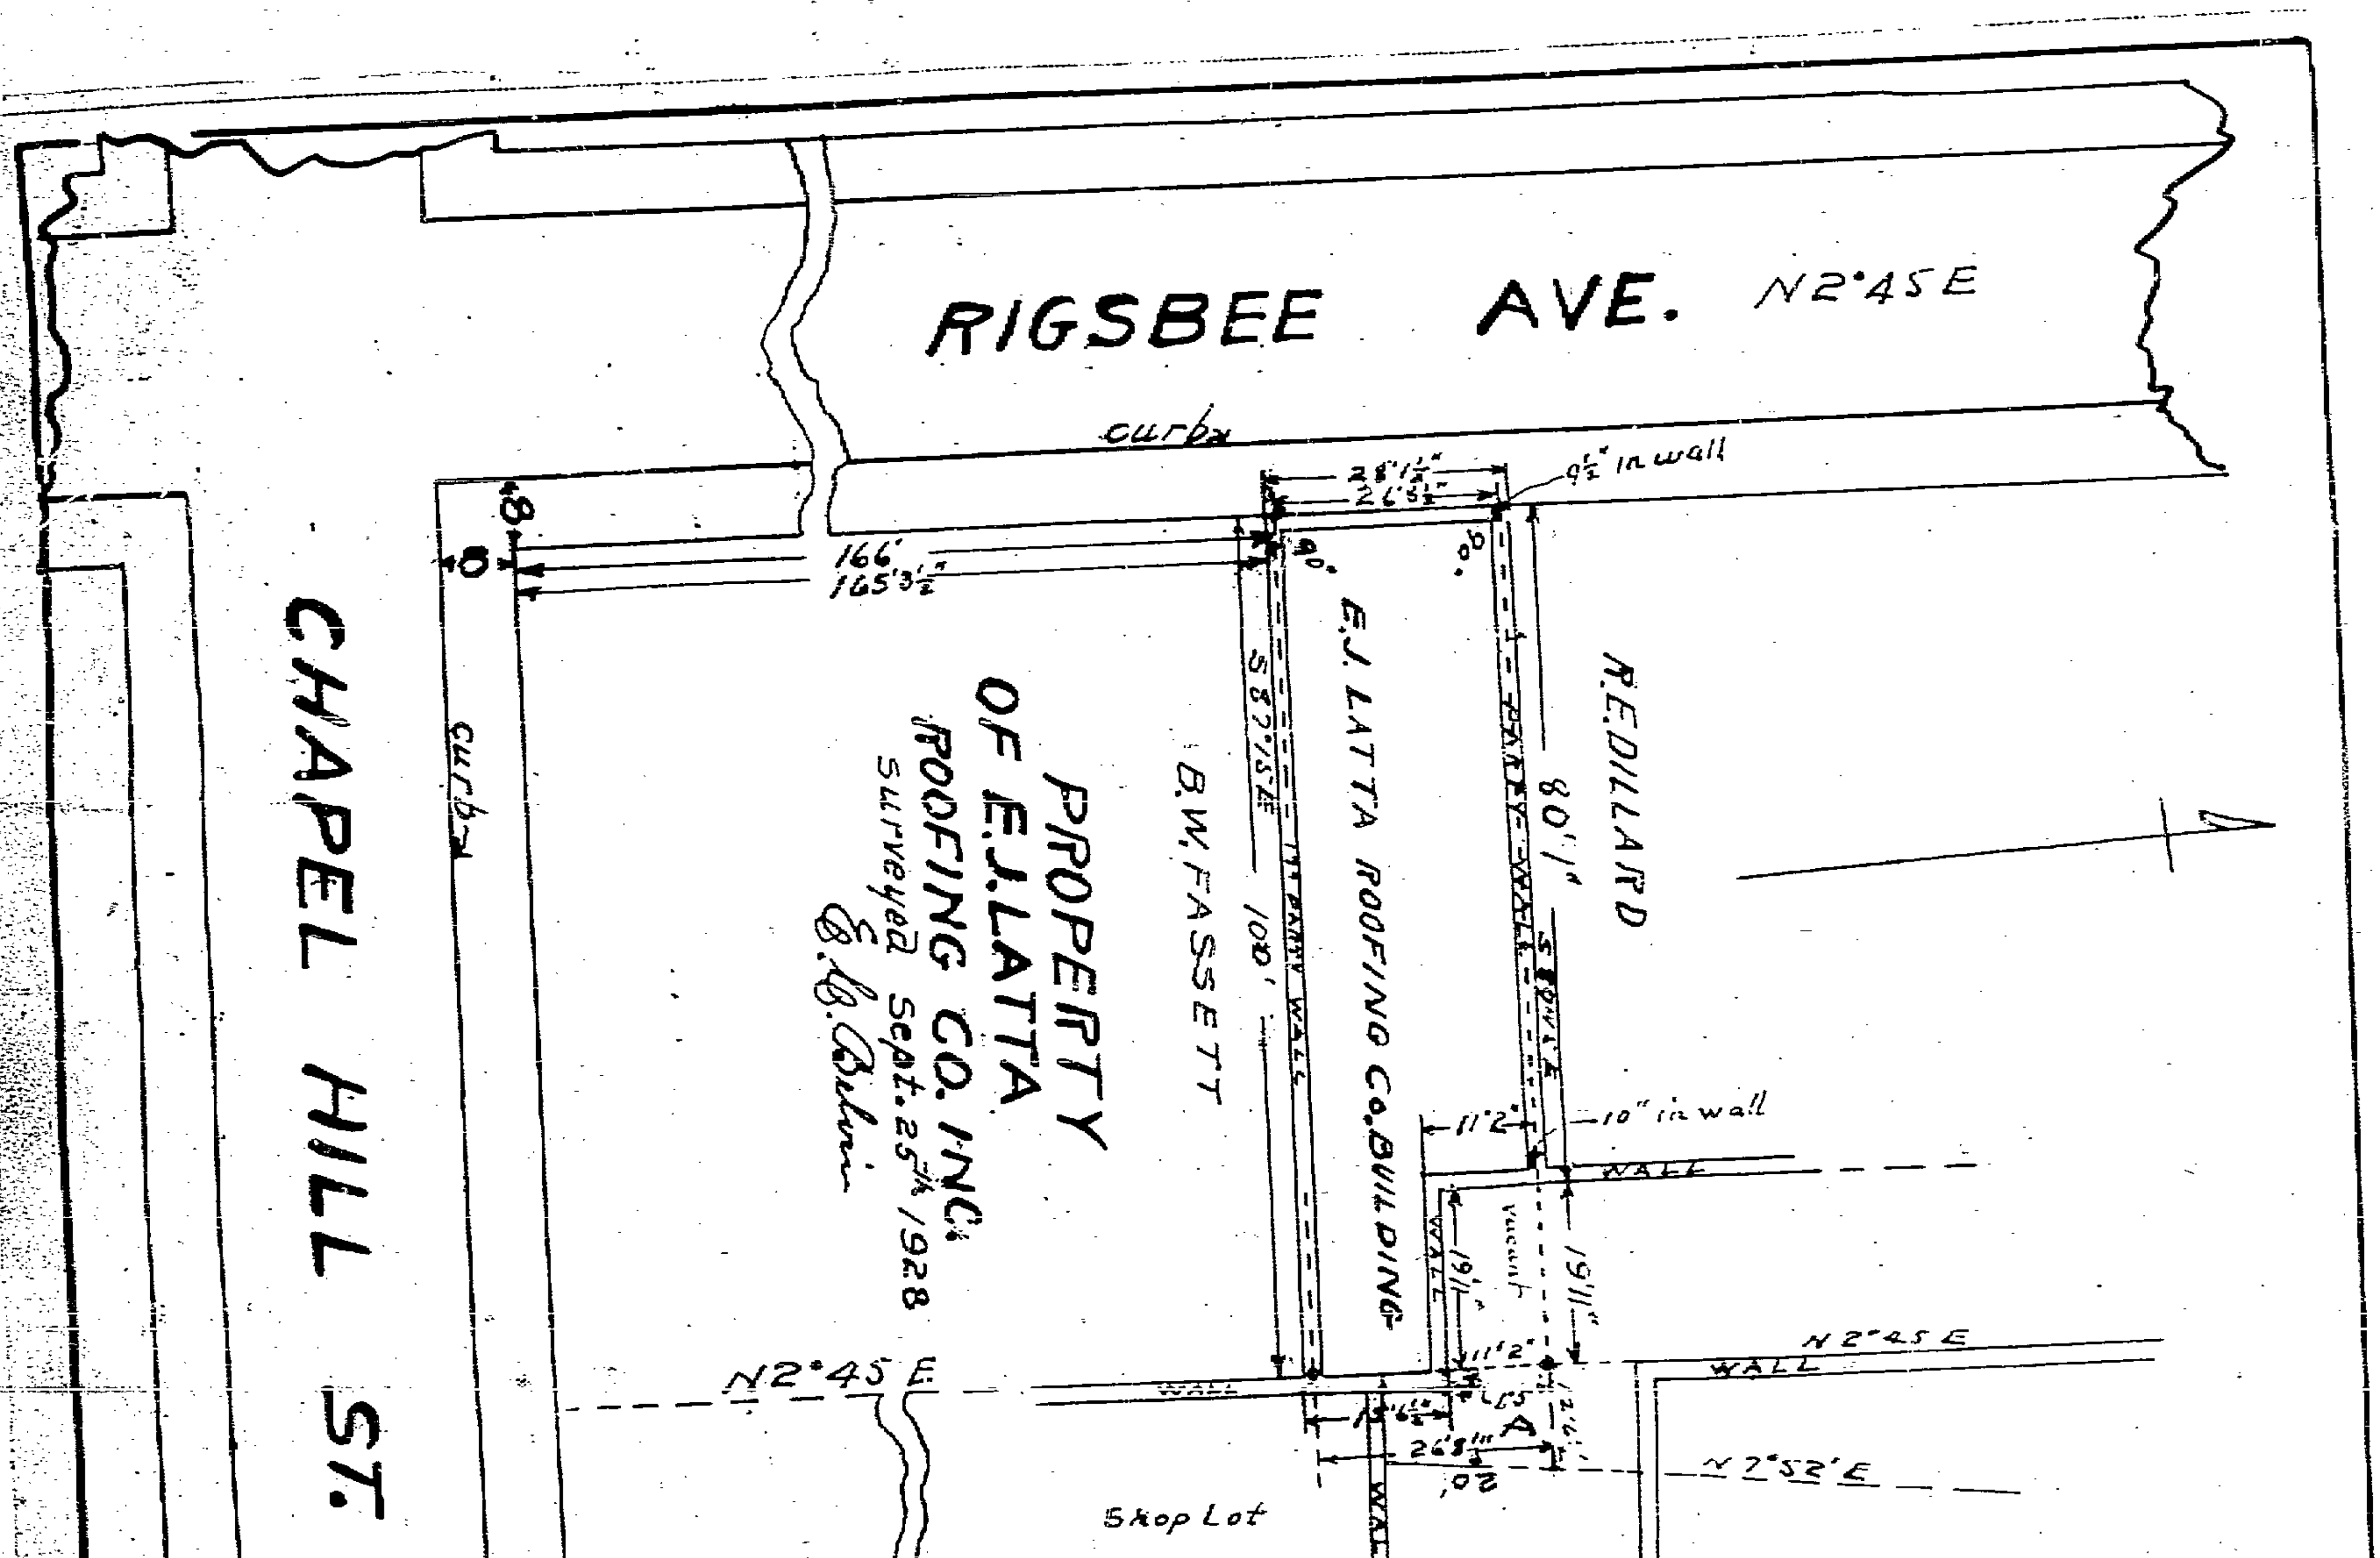
RIGSBEE AVE. N2°45E
curb
CHAPEL HILL ST.
curb
PROPERTY
OF E.J.LATTA
ROOFING CO. INC.
surveyed Sept. 25th 1928
E. C. Bolin
E.J. LATTA ROOFING Co. BUILDING
B.W. FASSETT
R.E. DILLARD
28'1½"
26'5½"
9½" in wall
166'
165'3½"
90°
S87°15'E
100'
80'1"
PARTY WALL
11'2"
10" in wall
WALL
vacant
19'1"
19'11"
11'2"
N2°45E
N2°45E
N2°52'E
26'8"
20'
A
Shop Lot
WALL
ALLEY
ALLEY
20 FOOT
N2°45E
19'11"
20'
A
N87°15W
S87°15'E
S2°52'W