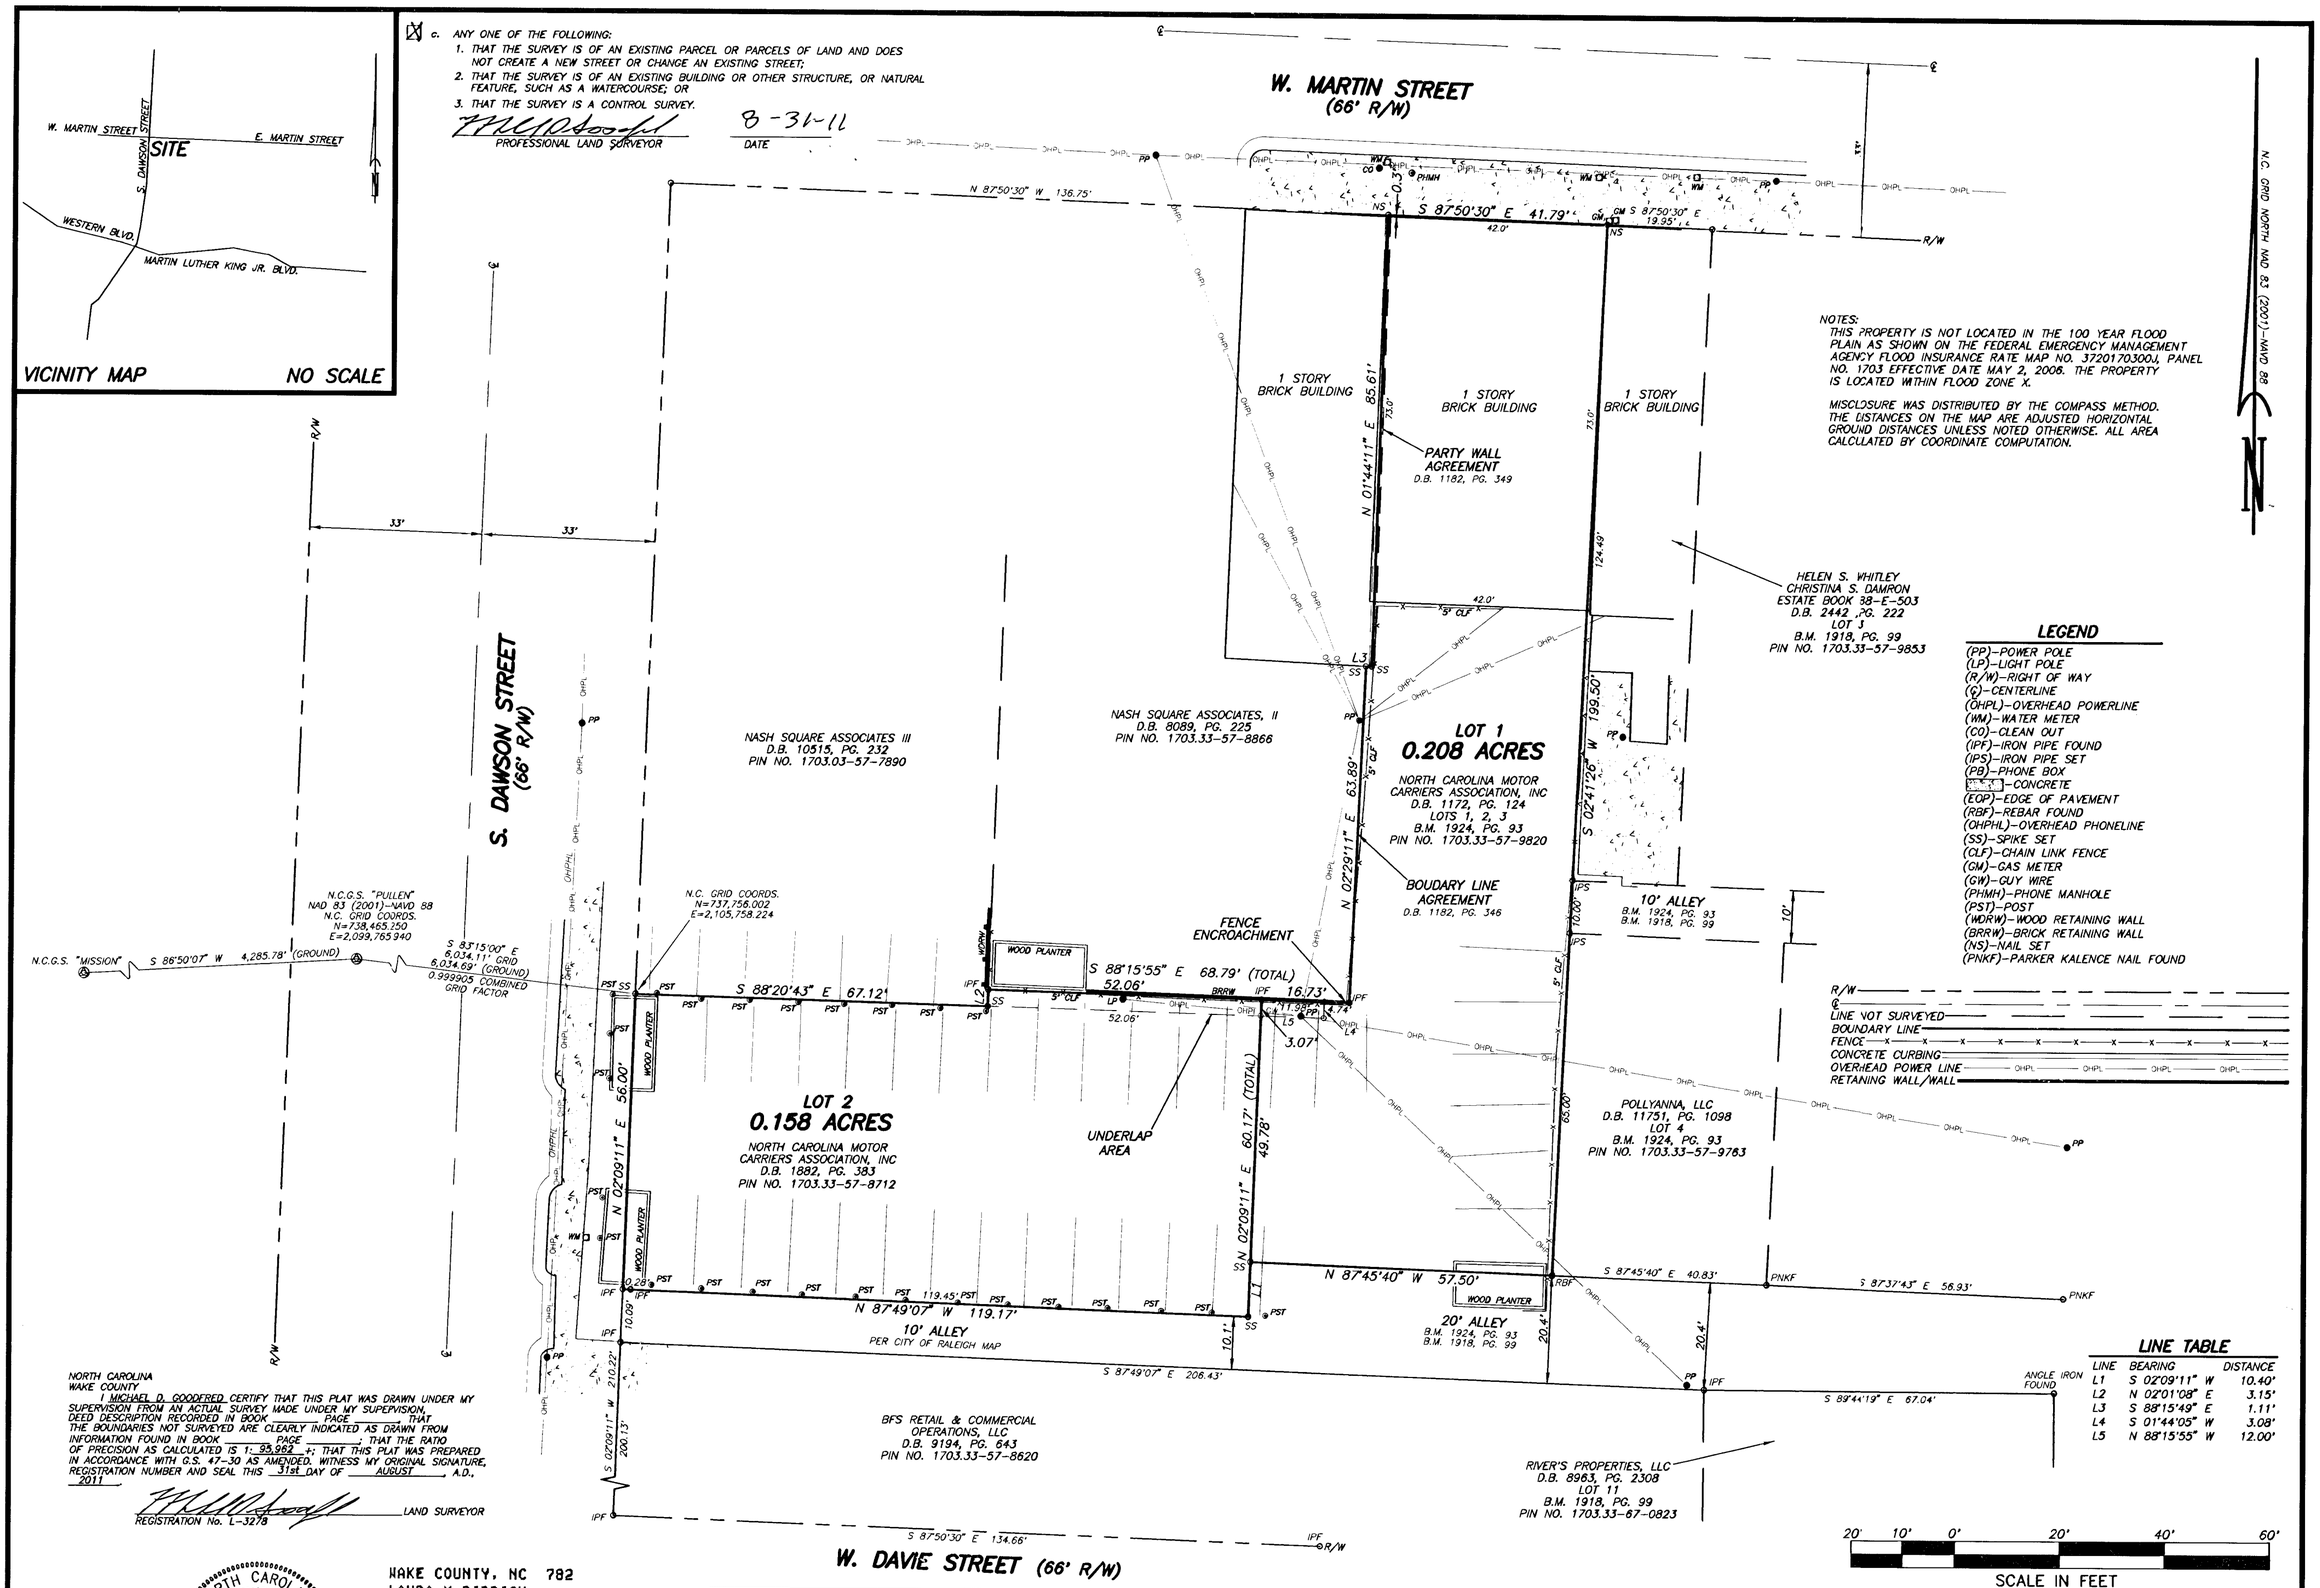

REVISIONS:	DATE: 8-29-11
	SCALE: 1"=20'
	SURVEYED BY: MT
	DRAWN BY: MJB
	CHECK & CLOSURE BY: MG
	CAD FILE: MGSTBNDY
	PROJECT NO:

BOUNDARY SURVEY OF

NORTH CAROLINA MOTOR CARRIERS ASSOCIATION, INC PROPERTY

TOWNSHIP: RALEIGH	COUNTY: WAKE	STATE: NORTH CAROLINA
ZONE: BUS DOWNTOWN OVERLAY DISTRICT	P.I.N. 1703.33-57-8712 & 1703.33-57-9820	

WITHERS & RAVENEL
ENGINEERS | PLANNERS | SURVEYORS
111 MacKenan Drive Cary, North Carolina 27511 www.withersravenel.com License No. C-0832
tel: 919-469-3340 fax:919-467-6008