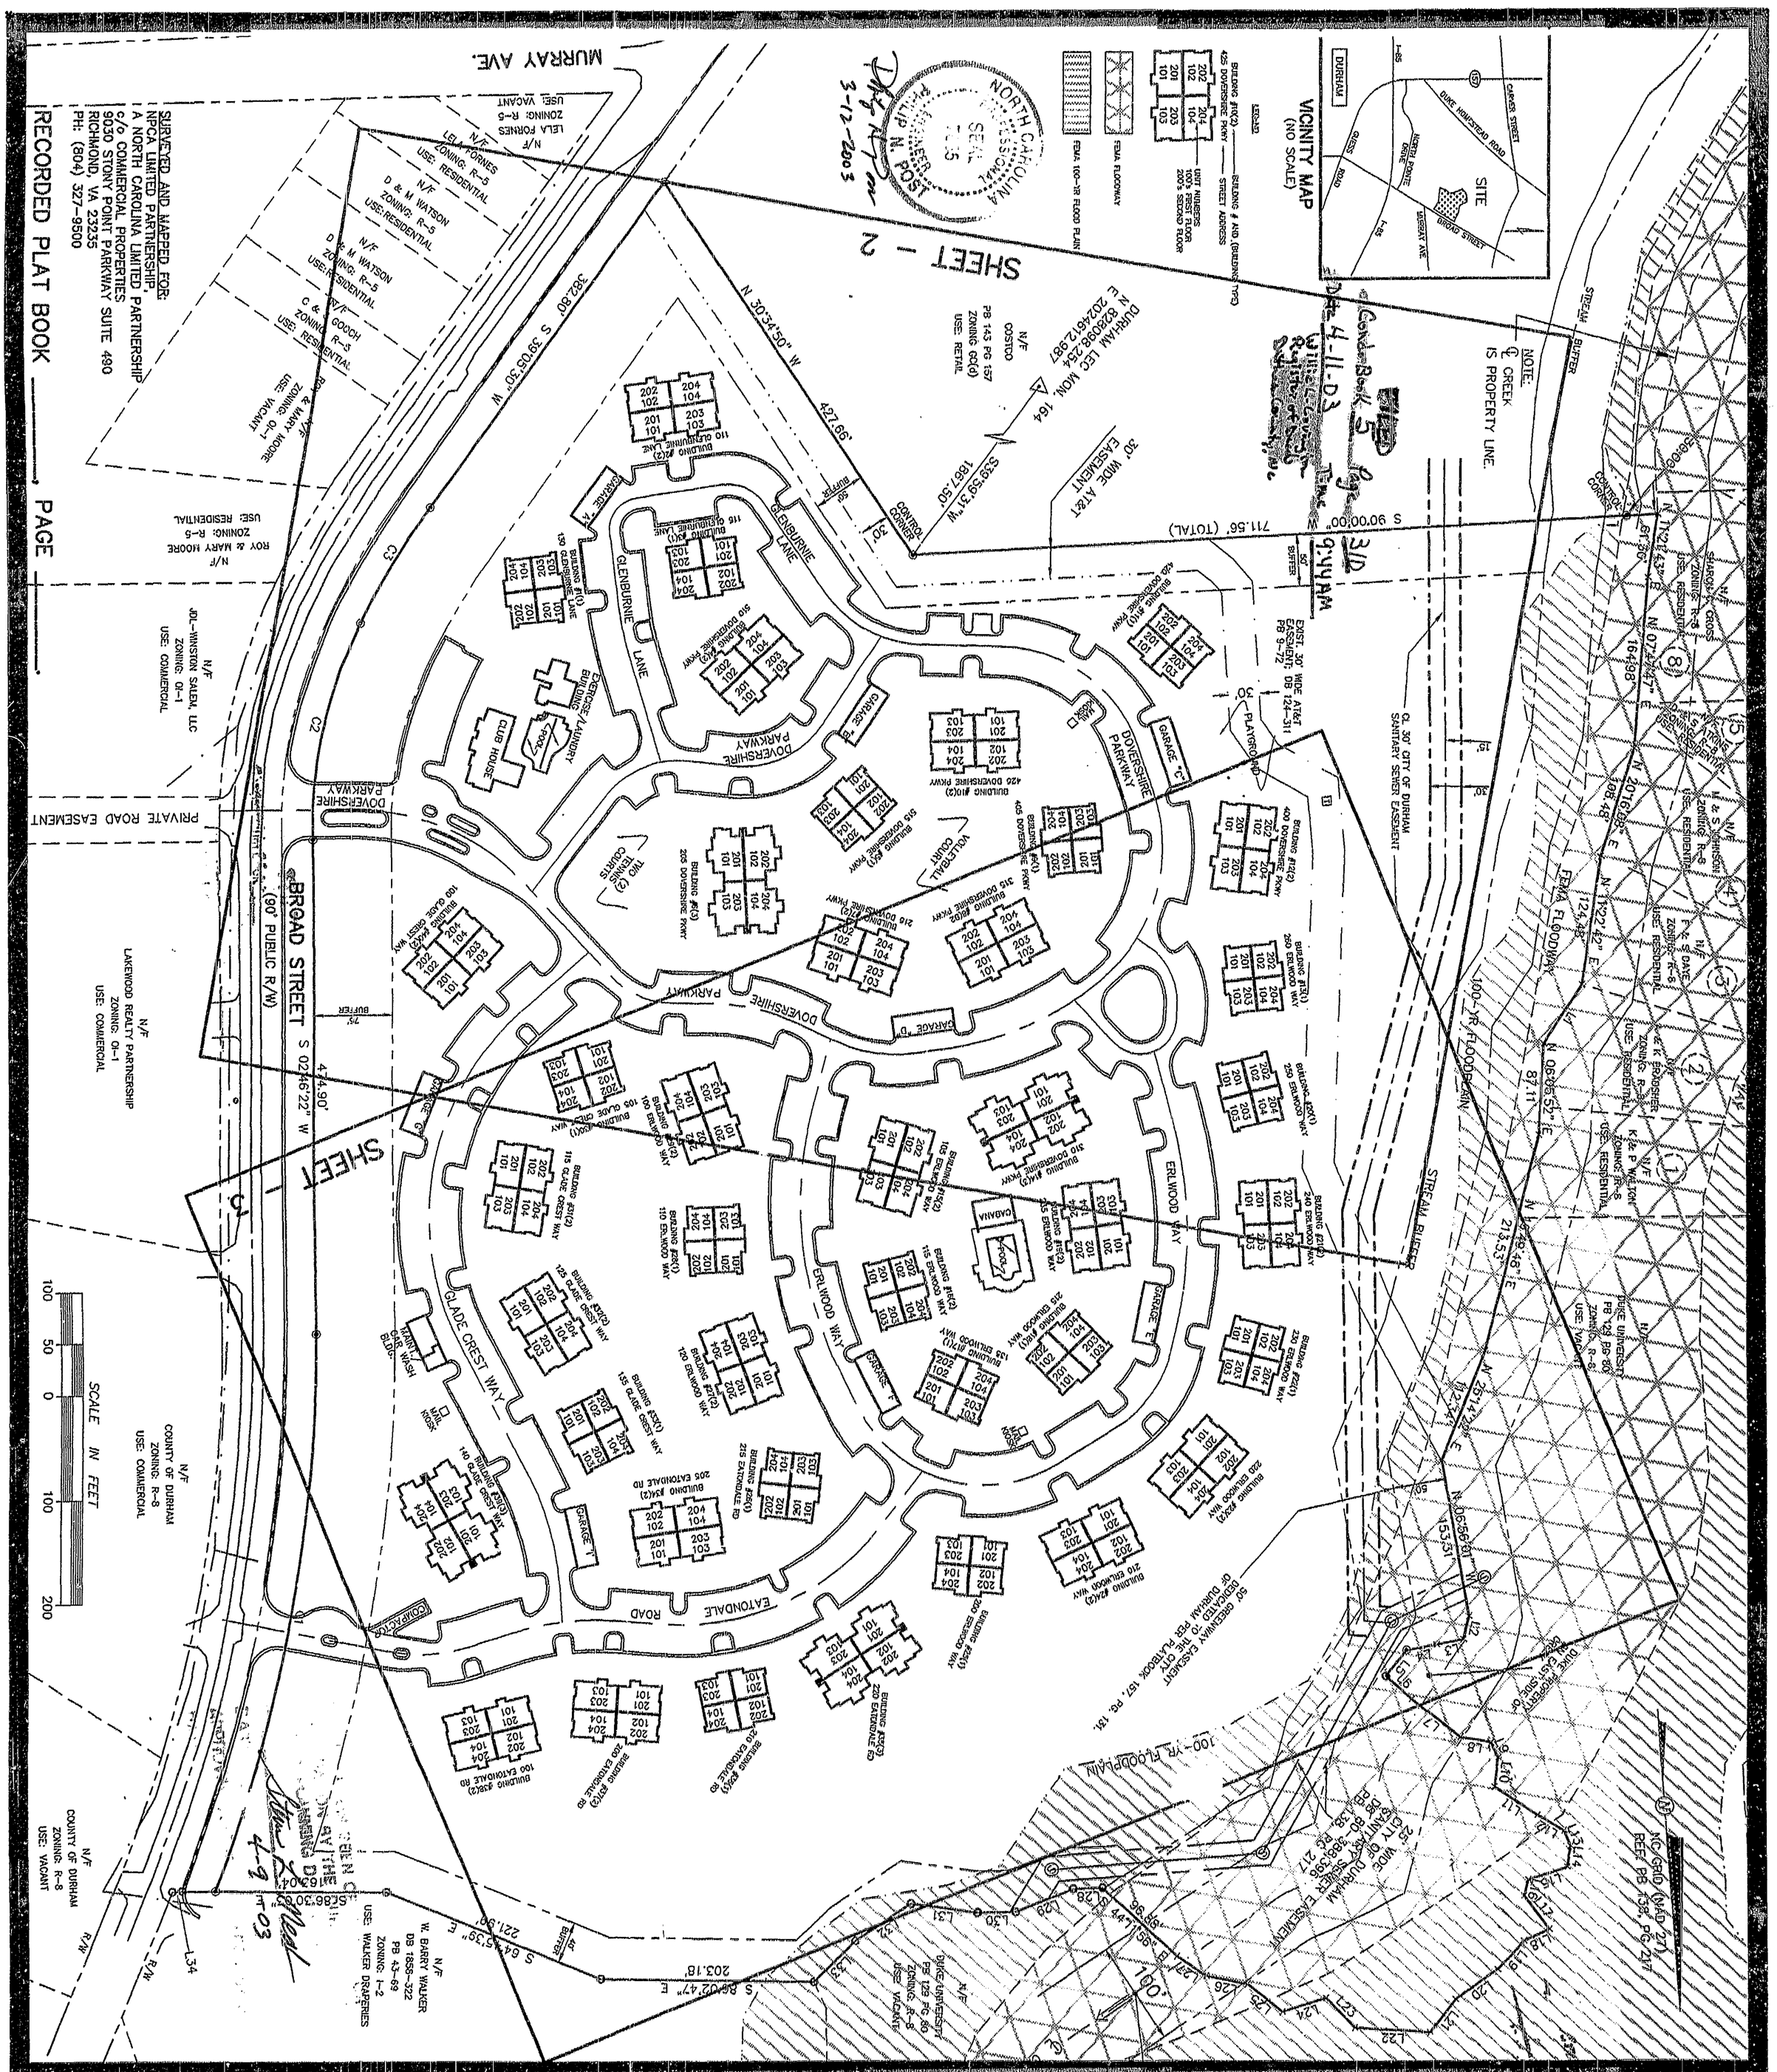

SHEET 1 OF 11	REVISIONS
SCALE 1"=100	
DRAWN BY WOK/MOP	
CHECKED BY PNP	
DATE 10/08/02	
PROJECT NO. 75021B	
DRAWING NO. B104BP05	

This drawing is the property of Philip Post and Associates Inc. and is not to be reproduced or copied in whole or in part. It is only to be used for the project and for the site specifically identified herein and is not to be used on any other project or site. It is to be returned upon the written request of Philip Post & Associates, Inc.
COPYRIGHT 2002 _____ Philip Post & Associates, Inc.

OVERALL PLAN & MAP KEY

NORTH POINTE COMMONS CONDOMINIUM

CITY OF DURHAM — DURHAM COUNTY, NC

PHILIP POST & ASSOCIATES
ENGINEERS
PLANNERS
SURVEYORS
401 Providence Road
Chapel Hill, NC 27514
(919)929-1173
493-2600 • 850-9662
822 North Elm Street
Greensboro, NC 27401
(919)273-7711

LED: 3/7/2003