BK 301

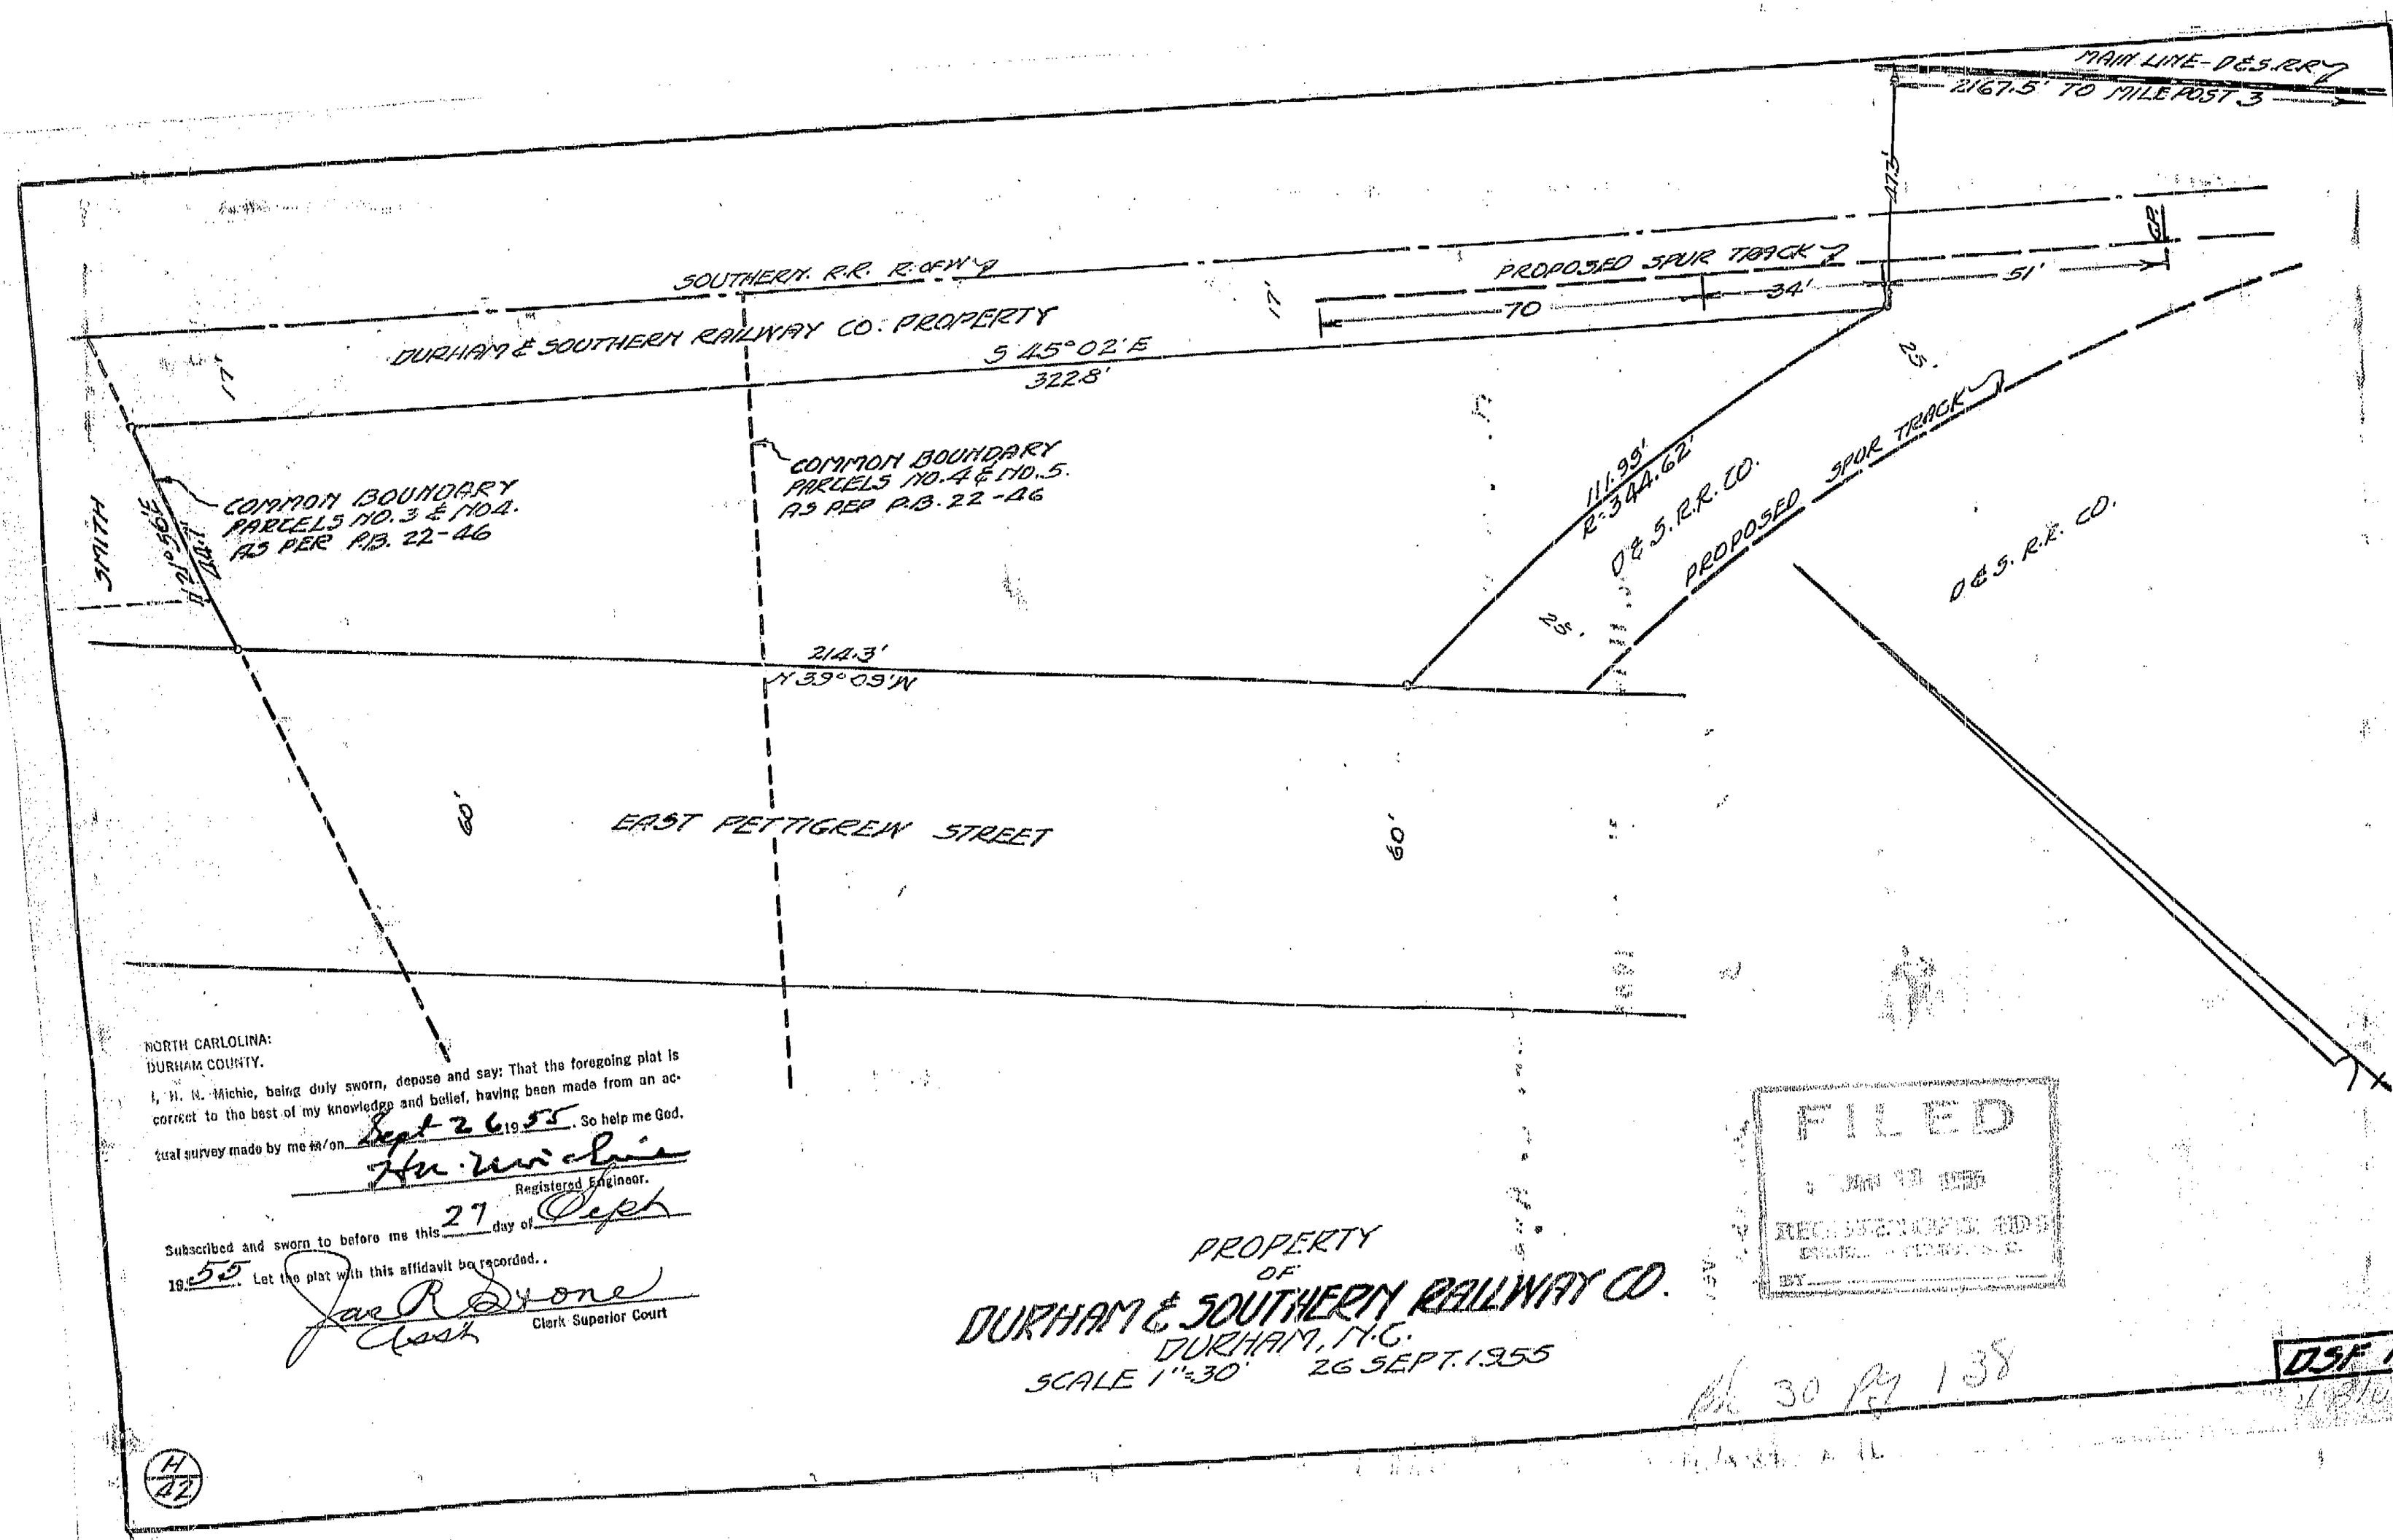
MAIN LINE-D&S.RRY
2167.5' TO MILEPOST 3
473'
SOUTHERN R.R. R.OF W'Y
PROPOSED SPUR TRACK 2
51'
34'
70
DURHAM & SOUTHERN RAILWAY CO. PROPERTY
S 45°02'E
322.8'
17'
25'
COMMON BOUNDARY
PARCELS NO. 3 & NO. 4.
AS PER P.B. 22-46
COMMON BOUNDARY
PARCELS NO. 4 & NO. 5.
AS PER P.B. 22-46
SMITH
N 21°59'E
111.99'
R=344.62'
D&S.R.R.CO.
PROPOSED SPUR TRACK
D&S.R.R. CO.
214.3'
N 39°09'W
60'
EAST PETTIGREW STREET
60'
NORTH CARLOLINA:
DURHAM COUNTY.
I, H. N. Michie, being duly sworn, depose and say: That the foregoing plat is correct to the best of my knowledge and belief, having been made from an actual survey made by me ~~in~~/on Sept 26 1955. So help me God.
H. N. Michie
Registered Engineer.
Subscribed and sworn to before me this 27 day of Sept 1955. Let the plat with this affidavit be recorded.
Jas R Dyone
Clerk
Clerk Superior Court
PROPERTY
OF
DURHAM & SOUTHERN RAILWAY CO.
DURHAM, N.C.
SCALE 1"=30'
26 SEPT. 1955
FILED
JAN 13 1956
REGISTER OF DEEDS
DURHAM COUNTY, N.C.
BY
Bk 30 Pg 138
DSF 102
H/22