138-32

FILED
BOOK 139 PAGE 32
'97 SEP 16 PM 3 07
WILLIE L. COVINGTON
REGISTER OF DEEDS
DURHAM COUNTY, N.C.

I, DONALD F. GREELEY, RLS CERTIFY THAT THIS PLAT WAS DRAWN UNDER MY SUPERVISION FROM AN ACTUAL SURVEY MADE UNDER MY SUPERVISION, THAT THE RATIO OF PRECISION AS CALCULATED BY LATITUDES AND DEPARTURES IS 1/ 10,000 , THAT THE BOUNDARIES NOT SURVEYED ARE SHOWN AS BROKEN LINES PLOTTED FROM INFORMATION FOUND IN _____ BOOK _____ , PAGE See Ref , THAT THIS MAP WAS PREPARED IN ACCORDANCE WITH G. S. 47-30 AS AMENDED. WITNESS MY HAND AND SEAL.

REGISTERED LAND SURVEYOR

6/24/97

NORTH CAROLINA REGISTERED SEAL L-3472 LAND SURVEYOR DONALD F. GREELEY

NORTH CAROLINA, DURHAM COUNTY

I, TINA M. RANGRI , A NOTARY PUBLIC OF THE COUNTY AND STATE AFORESAID, CERTIFY THAT DONALD F. GREELEY ,A REGISTERED LAND SURVEYOR, PERSONALLY APPEARED BEFORE ME THIS DAY AND ACKNOWLEDGED THE EXECUTION OF THE FOREGOING INSTRUMENT WITNESS MY HAND AND OFFICIAL STAMP OR SEAL, THIS 24th DAY OF June, 19 97 .

NOTARY PUBLIC

MY COMMISSION EXPIRES: SEPTEMBER 15, 2001

TINA M. RANGRI NOTARY PUBLIC DURHAM COUNTY, N.C.

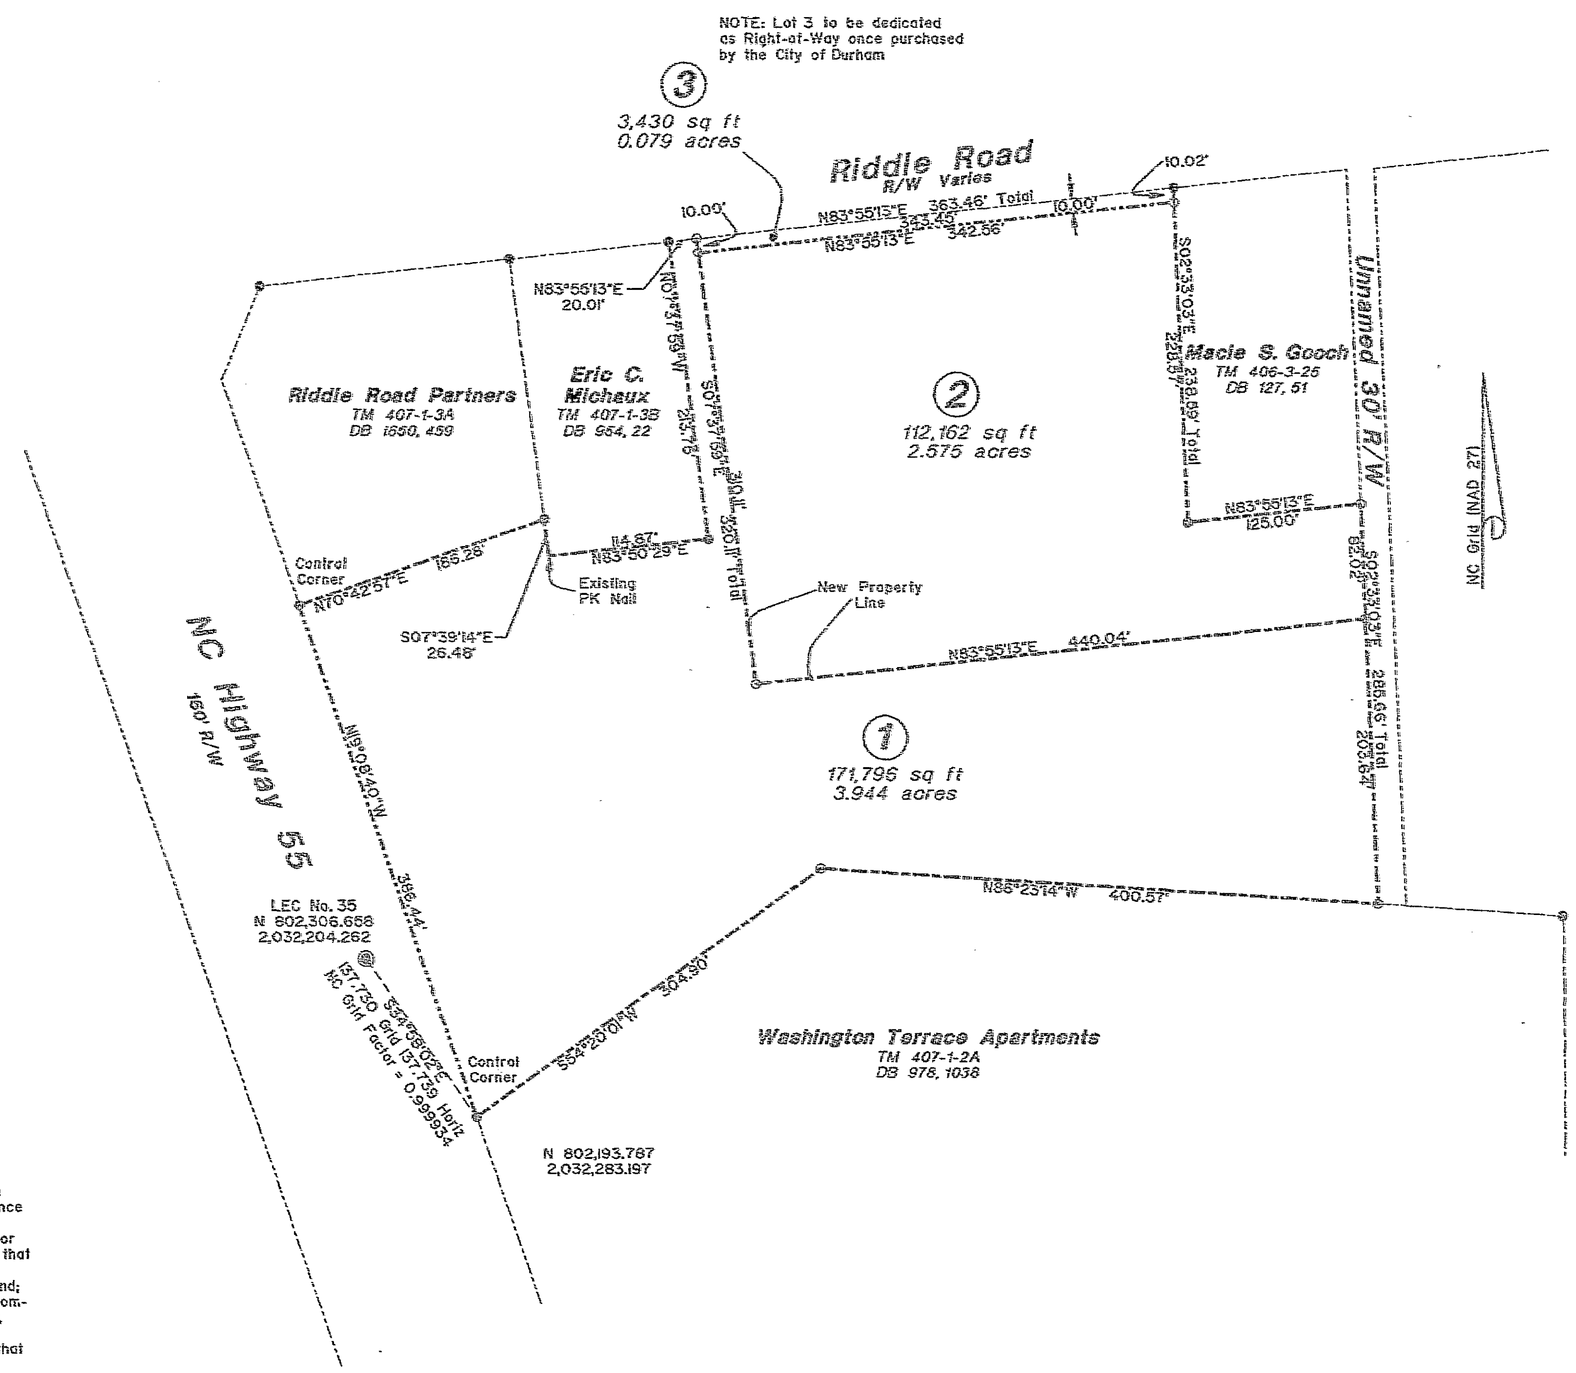

State of North Carolina - Durham County
The foregoing or annexed certificate(s) of _____
A Notary(Notaries) Public for the Designated Governmental units is(are) certified to be correct.
This the 16 day of Sept AD. 1997
WILLIE L. COVINGTON
Register of Deeds
By: Assistant / Deputy Register of Deeds

This is to certify that:

X A. The survey creates a subdivision of land within the area of a county or municipality that has an ordinance that regulates parcels of land;
___ B. The survey is located in such portion of a county or municipality that is unregulated as to an ordinance that regulates parcels of land;
___ C. The survey is of an existing parcel or parcels of land;
___ D. The survey is of another category, such as the recombination of existing parcels, a court-ordered survey, or other exception to the definition of subdivision;
___ E. The information available to the surveyor is such that the surveyor is unable to make a determination to the best of his or her professional ability as to provisions contained in (A) through (D) above.

THIS PLAT HAS BEEN CERTIFIED FOR [illegible] CITY [illegible]
BY: Steven L. Mesh
DATE: 9-16-97
APPROVAL VALID 60 DAYS FROM CARD DATE.

VICINITY MAP

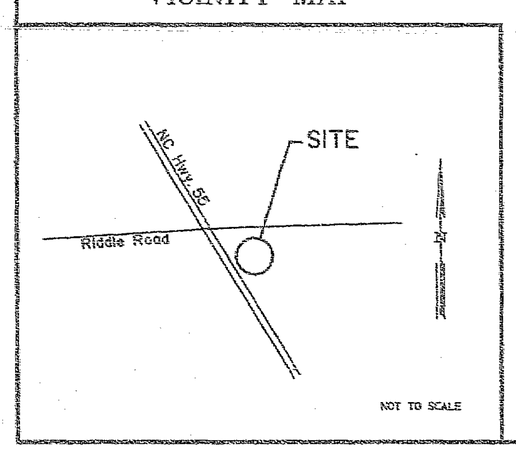

32160

REFERENCES
TM 407-1-3
PB 6, 176
PB 39, 98
PB 125, 44
DB 954, 22

0 .5 1 1.5 2 2.5 3 BRC

LEGEND
- EXISTING IRON PIN
- IRON PIN SET
- EXISTING MONUMENT

NOTE :
1. Area determined by coordinate computation.
2. All distances are horizontal unless noted otherwise.
3. All right-of-ways are public unless noted otherwise.

FINAL PLAT SHOWING
Subdivision and Right-of-Way Dedication for

FIRE STATION No. 4

ENGINEERING DEPARTMENT STREET ENGINEERING DIVISION
City of Durham 101 City Hall Plaza Durham, N.C. 27701
Donald F. Greeley — Registered Land Surveyor No. L-3472
TRIANGLE TOWNSHIP DURHAM COUNTY
Date : December 18, 1996 Scale : 1" = 100'

0 100 200 300 400 500 600
SCALE IN FEET

Revised : 2/24/97, 2/28/97, 6/22/97