BK 67 PG 28

FILED
BOOK 67 PAGE 28
JAN 21 1 31 PM '71
A. J. BRESHAN
REGISTER OF DEEDS
DURHAM COUNTY, N.C.

NORTH CAROLINA, DURHAM COUNTY
The foregoing certificate of ... allested
Notary Public ... is correct. Let the
by his certificate ... be registered.
Instrument ... day of ... 19 71
WITNESS my hand this 21 day of Jan 19 71
Register of Deeds

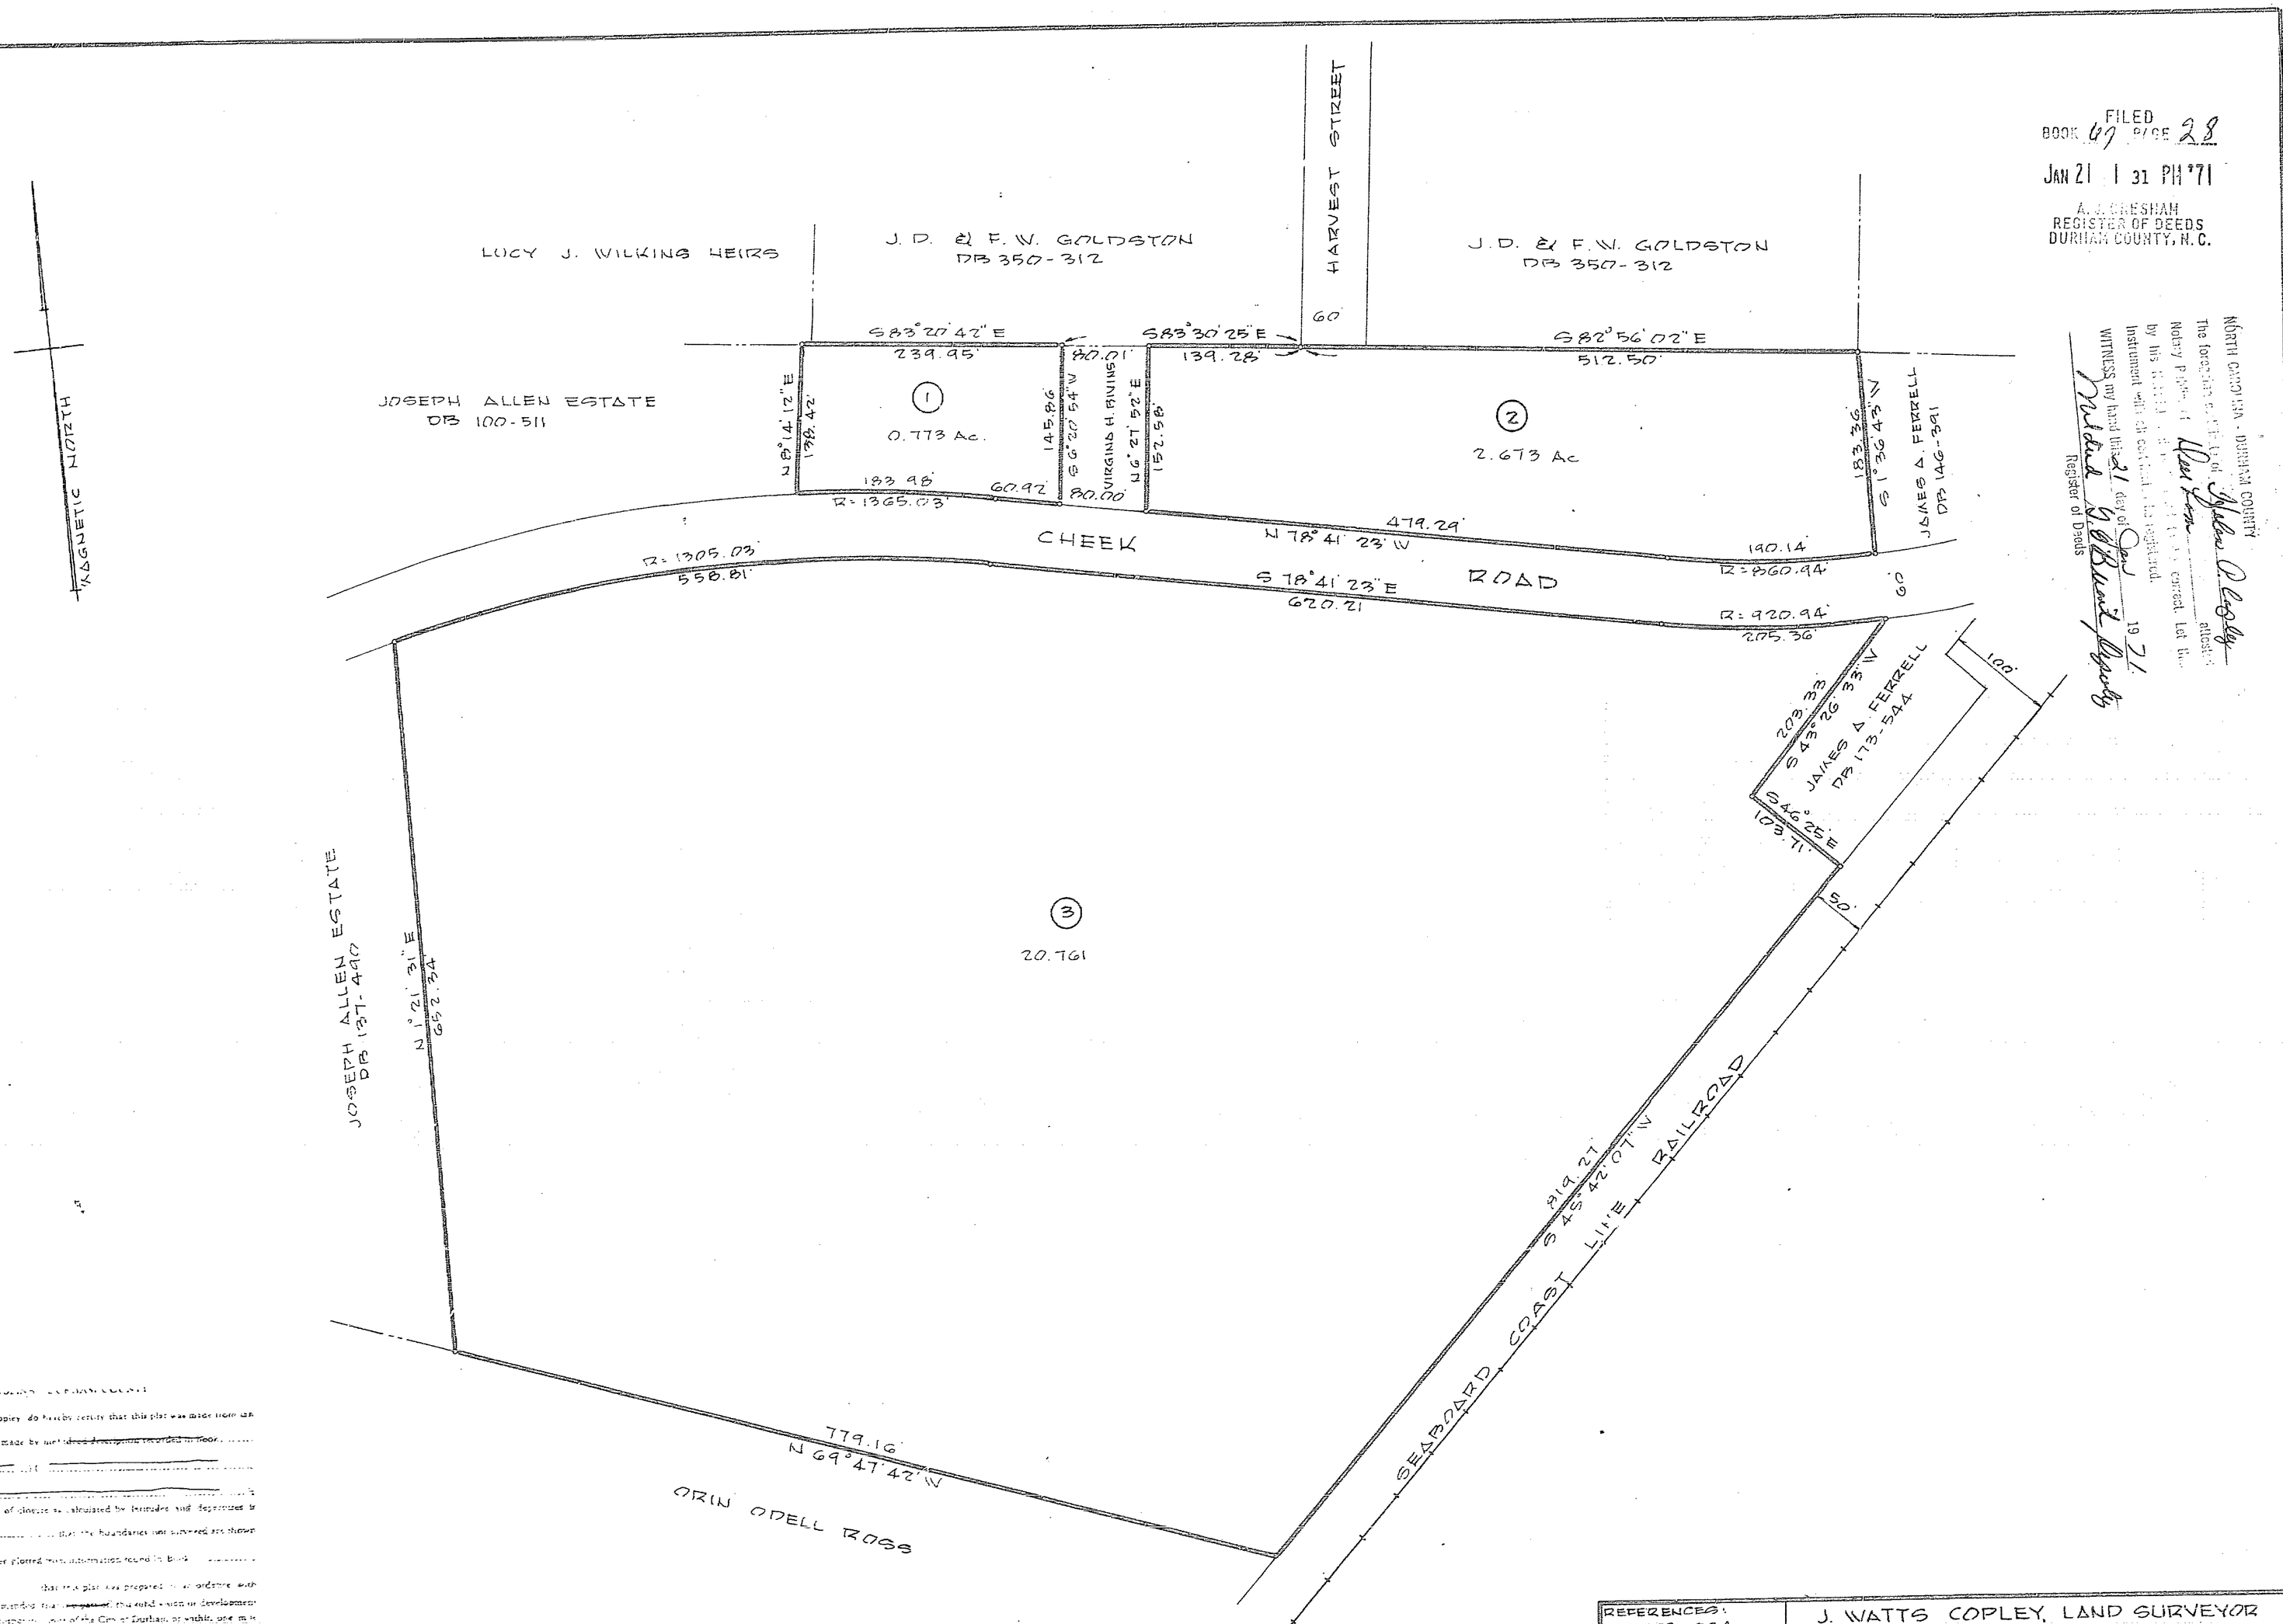

NORTH CAROLINA, DURHAM COUNTY

I, J. Watts Copley do hereby certify that this plat was made from an actual survey made by me (~~under my supervision from deed description recorded in Book~~ ... Page ...) ... that the error of closure as calculated by latitudes and departures is 1:5,000 ... that the boundaries not surveyed are shown as broken lines plotted from information found in Book ... Page ... that this plat was prepared in accordance with G.S. 47-30 as amended. ~~Assessment~~ ... that I hereby certify that this plat is not within the subdivision ... of the City of Durham, or within one mile ~~Beyond the corporate limits shown hereon, and that this plat has been reviewed and approved by the City of Durham~~

Witness my hand and Seal this 16 day of June 19 70.

J. Watts Copley
Registered Land Surveyor

Witness my hand and seal this 16 day of June 19 70

7-30-71

Helen F. Copley

REFERENCES:
DB 103-334

J. WATTS COPLEY, LAND SURVEYOR
DURHAM, NORTH CAROLINA

PROPERTY OF
HAYWOOD MORGAN HEIRS
OAK GROVE TOWNSHIP, DURHAM COUNTY, N.C.

SCALE: 1" = 100'	DATE: 6-16-70	DRAWN BY: J.W.C.
0 100 200 300 SCALE IN FEET		JOB NO. 6072