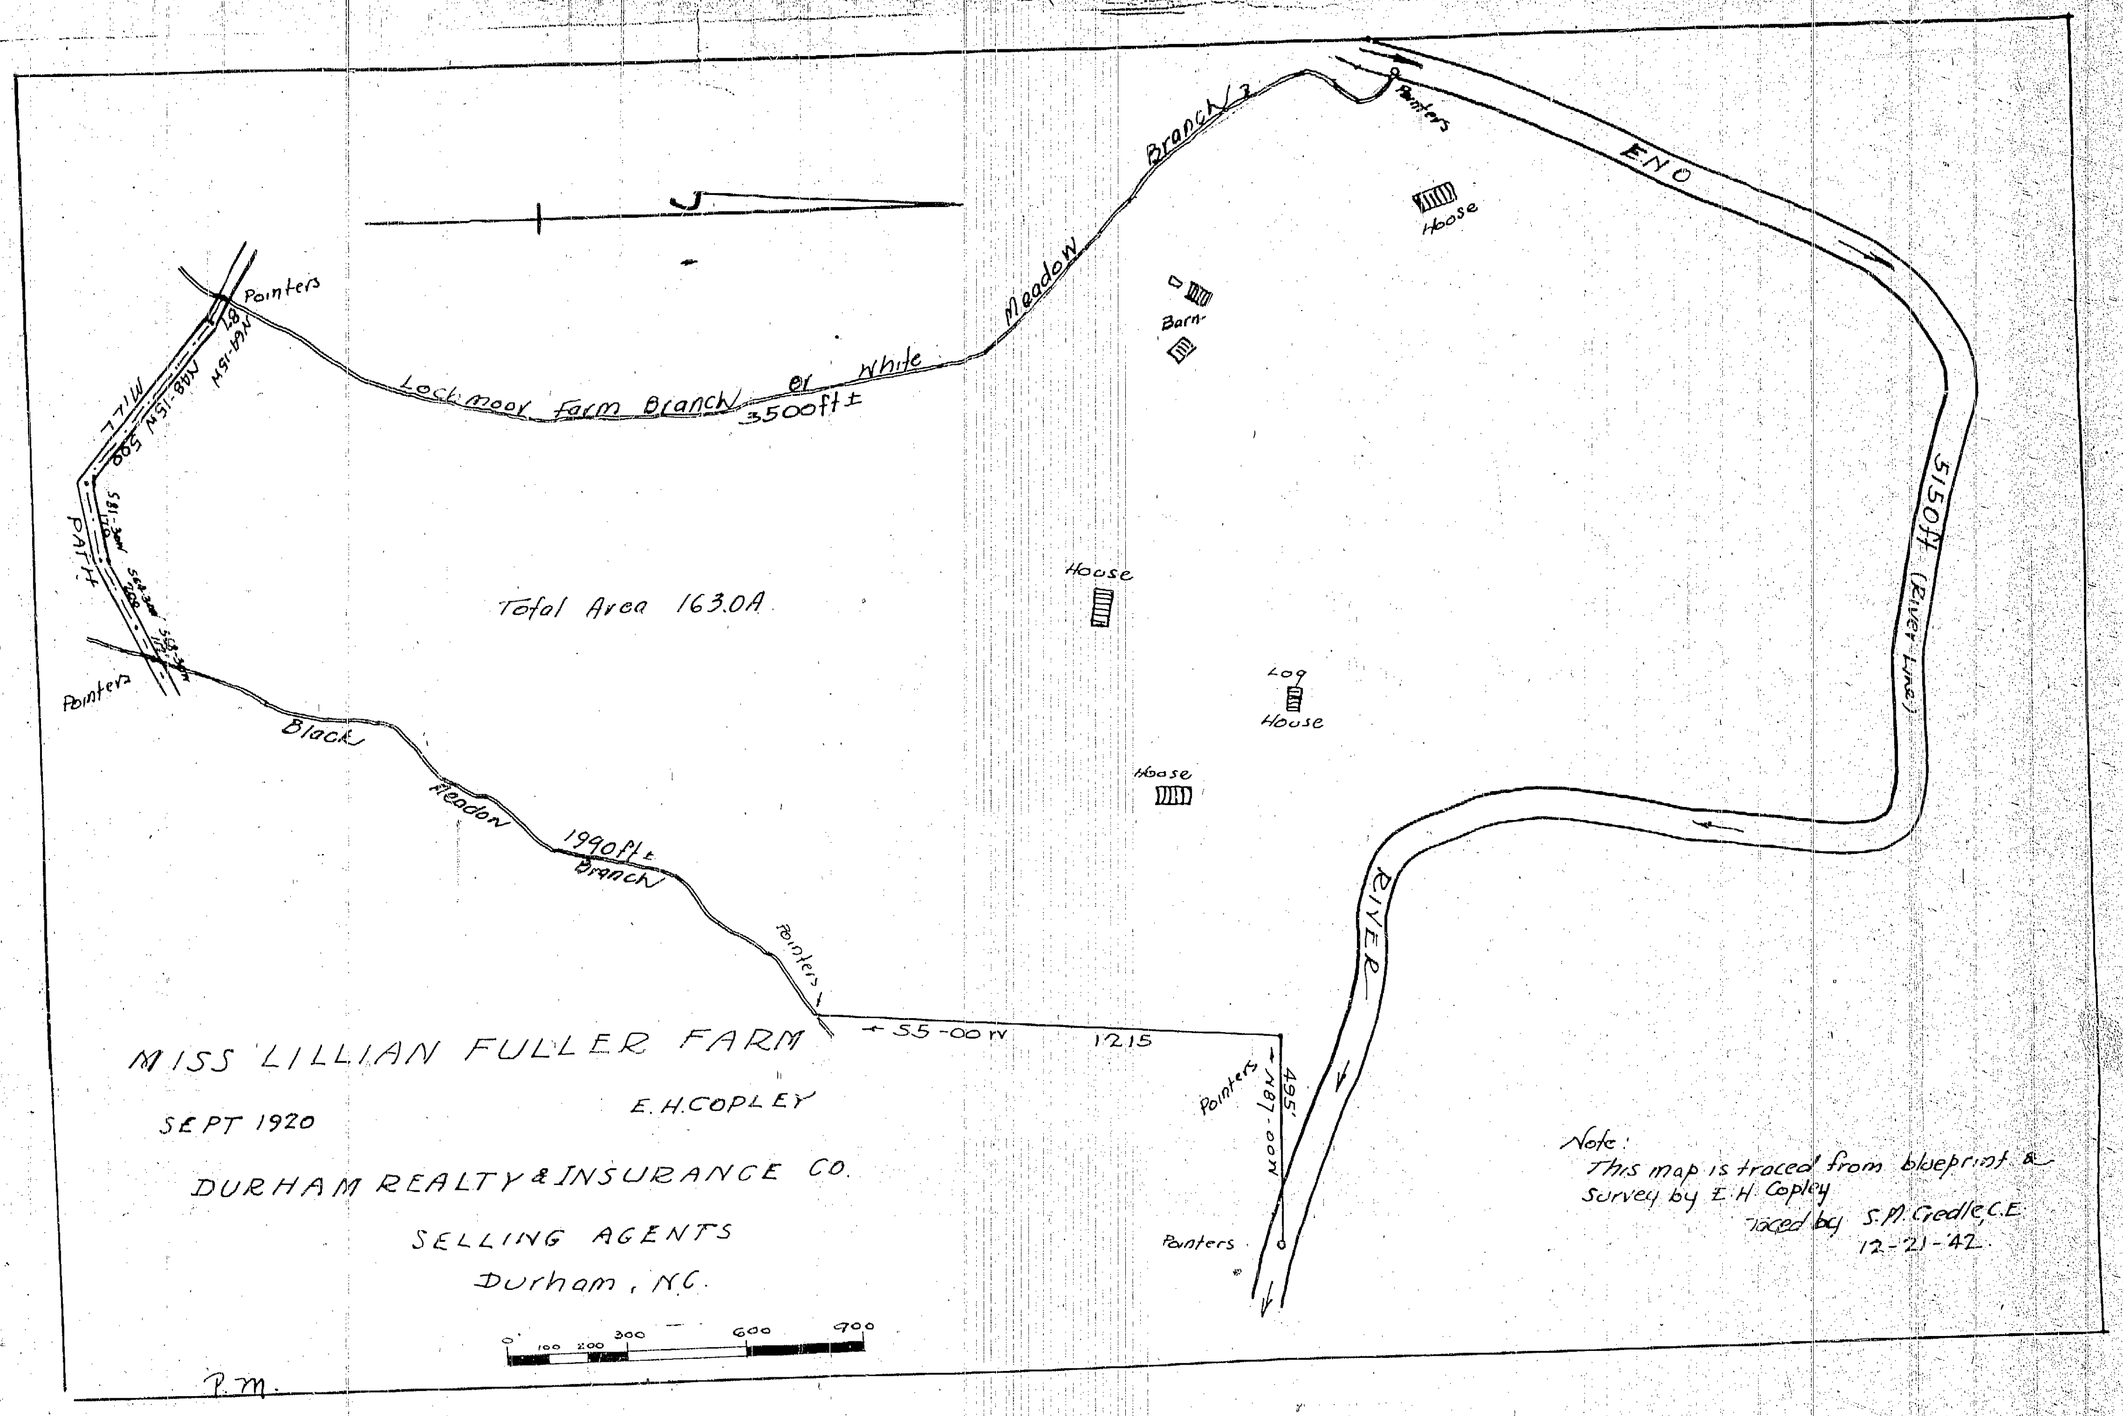
Pointers
Lockmoor Farm Branch or White Meadow Branch 3500ft±
Total Area 163.0A
House
Barn
Log House
House
House
END
5150ft (River Line)
RIVER
Black Reedy Branch 1990ft±
Pointers
55-00 rv
1215
495
N87-00W
MISS LILLIAN FULLER FARM
SEPT 1920
E.H.COPLEY
DURHAM REALTY & INSURANCE CO.
SELLING AGENTS
Durham, N.C.
Note:
This map is traced from blueprint of survey by E.H. Copley
Traced by S.M. Gredle, C.E.
12-21-42.
P.M.

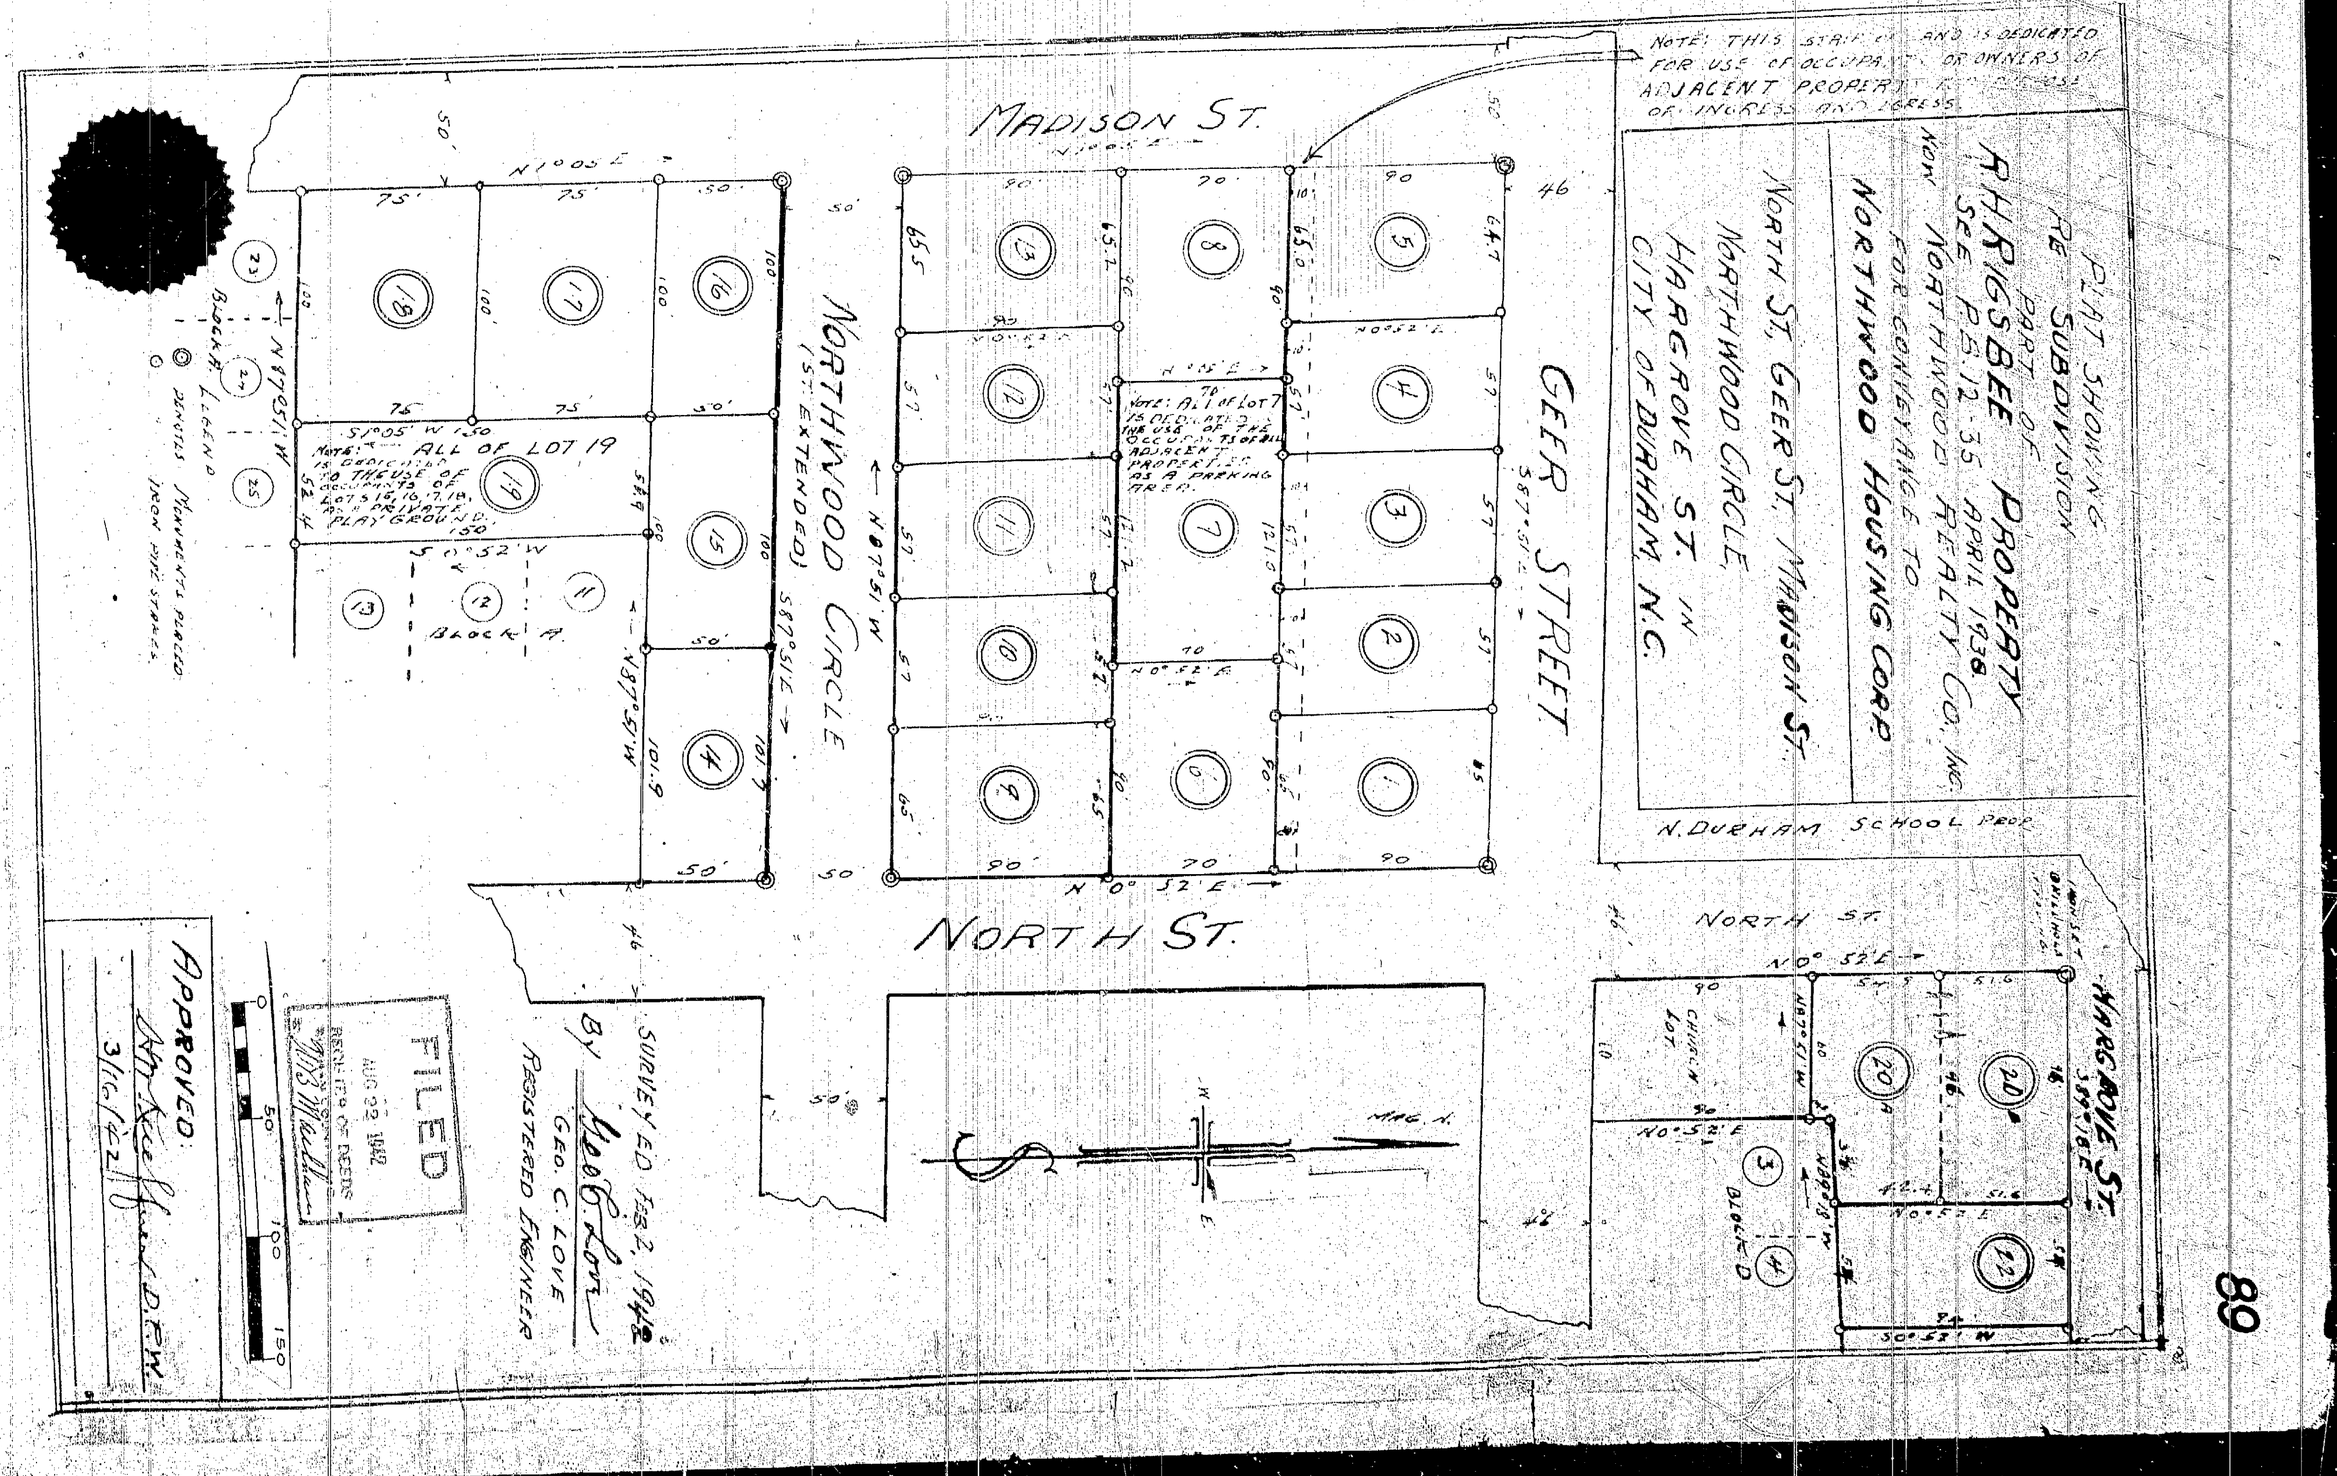
PLAT SHOWING RE SUBDIVISION OF PART OF R.H.RIGSBEE PROPERTY
SEE P.B.12-35 APRIL 1938
NOW NORTHWOOD REALTY CO. INC.
FOR CONVEYANCE TO
NORTHWOOD HOUSING CORP.
NORTH ST, GEER ST, MADISON ST.
NORTHWOOD CIRCLE
HARGROVE ST. IN
CITY OF DURHAM, N.C.
N. DURHAM SCHOOL PROP.
MADISON ST.
GEER STREET
NORTHWOOD CIRCLE
(1ST EXTENDED)
NORTH ST.
HARGROVE ST.
BLOCK A
BLOCK B
CHURCH LOT
NOTE: ALL OF LOT 19 IS DEDICATED TO THE USE OF OCCUPANTS OF LOTS 15, 16, 17, 18, AS A PRIVATE (PLAY) GROUND.
NOTE: ALL OF LOT 7 IS DEDICATED TO THE USE OF THE OCCUPANTS OF ALL ADJACENT PROPERTIES AS A PARKING AREA.
NOTE: THIS STRIP OF LAND IS DEDICATED FOR USE OF OCCUPANTS OR OWNERS OF ADJACENT PROPERTIES FOR USE OF INGRESS AND EGRESS.
DENOTES MONUMENTS PLACED
IRON PIPE STAKES
SURVEYED FEB. 2, 1942
BY
GEO. C. LOVE
REGISTERED ENGINEER
APPROVED:
3/16/42
FILED
AUG 22 1942
REGISTER OF DEEDS

89

BK 14
PG 89