NORTH CAROLINA DURHAM COUNTY

I, TERRY S. THOMPSON, Notary Public in and for the County and State aforesaid, do hereby certify that the following certificate was this day made before me.

I, NORMAN A. BEAVER, certify that this map was drawn by me from an actual survey made by me or my assistant acting under my direct supervision on JUNE 19, 1980, and is in every respect correct to the best of my knowledge and belief. I hereby certify that the error of closure as calculated by latitudes and departures is 1 : 20,000 +

that the boundaries not surveyed are shown as broken lines plotted from information found in Book _____ Page _____; that this map was prepared in accordance with G.S.47-30, as amended.

Witness my hand and seal this 24 day of JUNE, 19 80

Norman A. Beaver (SEAL)
Surveyor or Engineer

Sworn and subscribed before me this 24 day of JUNE, 19 80

Terry S. Thompson
Notary Public

My commission expires: JAN. 15, 1984

NORTH CAROLINA - DURHAM COUNTY

I, TERRY S. THOMPSON Notary Public do hereby certify that NORMAN A. BEAVER Surveyor personally appeared before me this day and acknowledged the due execution of the foregoing plat.

Witness my hand and notarial seal, this 24 day of JUNE, 19 80

My Commission Expires: JAN. 15, 1984

Terry S. Thompson
Notary Public

State of North Carolina - Durham County
The foregoing certificate(s) of Terry S. Thompson
A Notary (Notaries) Public of the Designated Governments is (are) certified to be correct.
This the 25 day of July A.D. 19 80
Ruth C. Garrett, Register of Deeds By: Joyce S. Hopkins, Deputy

RUTH C. GARRETT
REGISTER OF DEEDS

NORTH CAROLINA REGISTERED SEAL L-1132 LAND SURVEYOR NORMAN ALEXANDER BEAVER

TERRY S. THOMPSON NOTARY PUBLIC ORANGE COUNTY, N. C.

TERRY S. THOMPSON NOTARY PUBLIC ORANGE COUNTY, N. C.

FILED
BOOK 77 PAGE 160
JUL 25 11 36 AM '80
RUTH C. GARRETT
REGISTER OF DEEDS
DURHAM COUNTY, N.C.

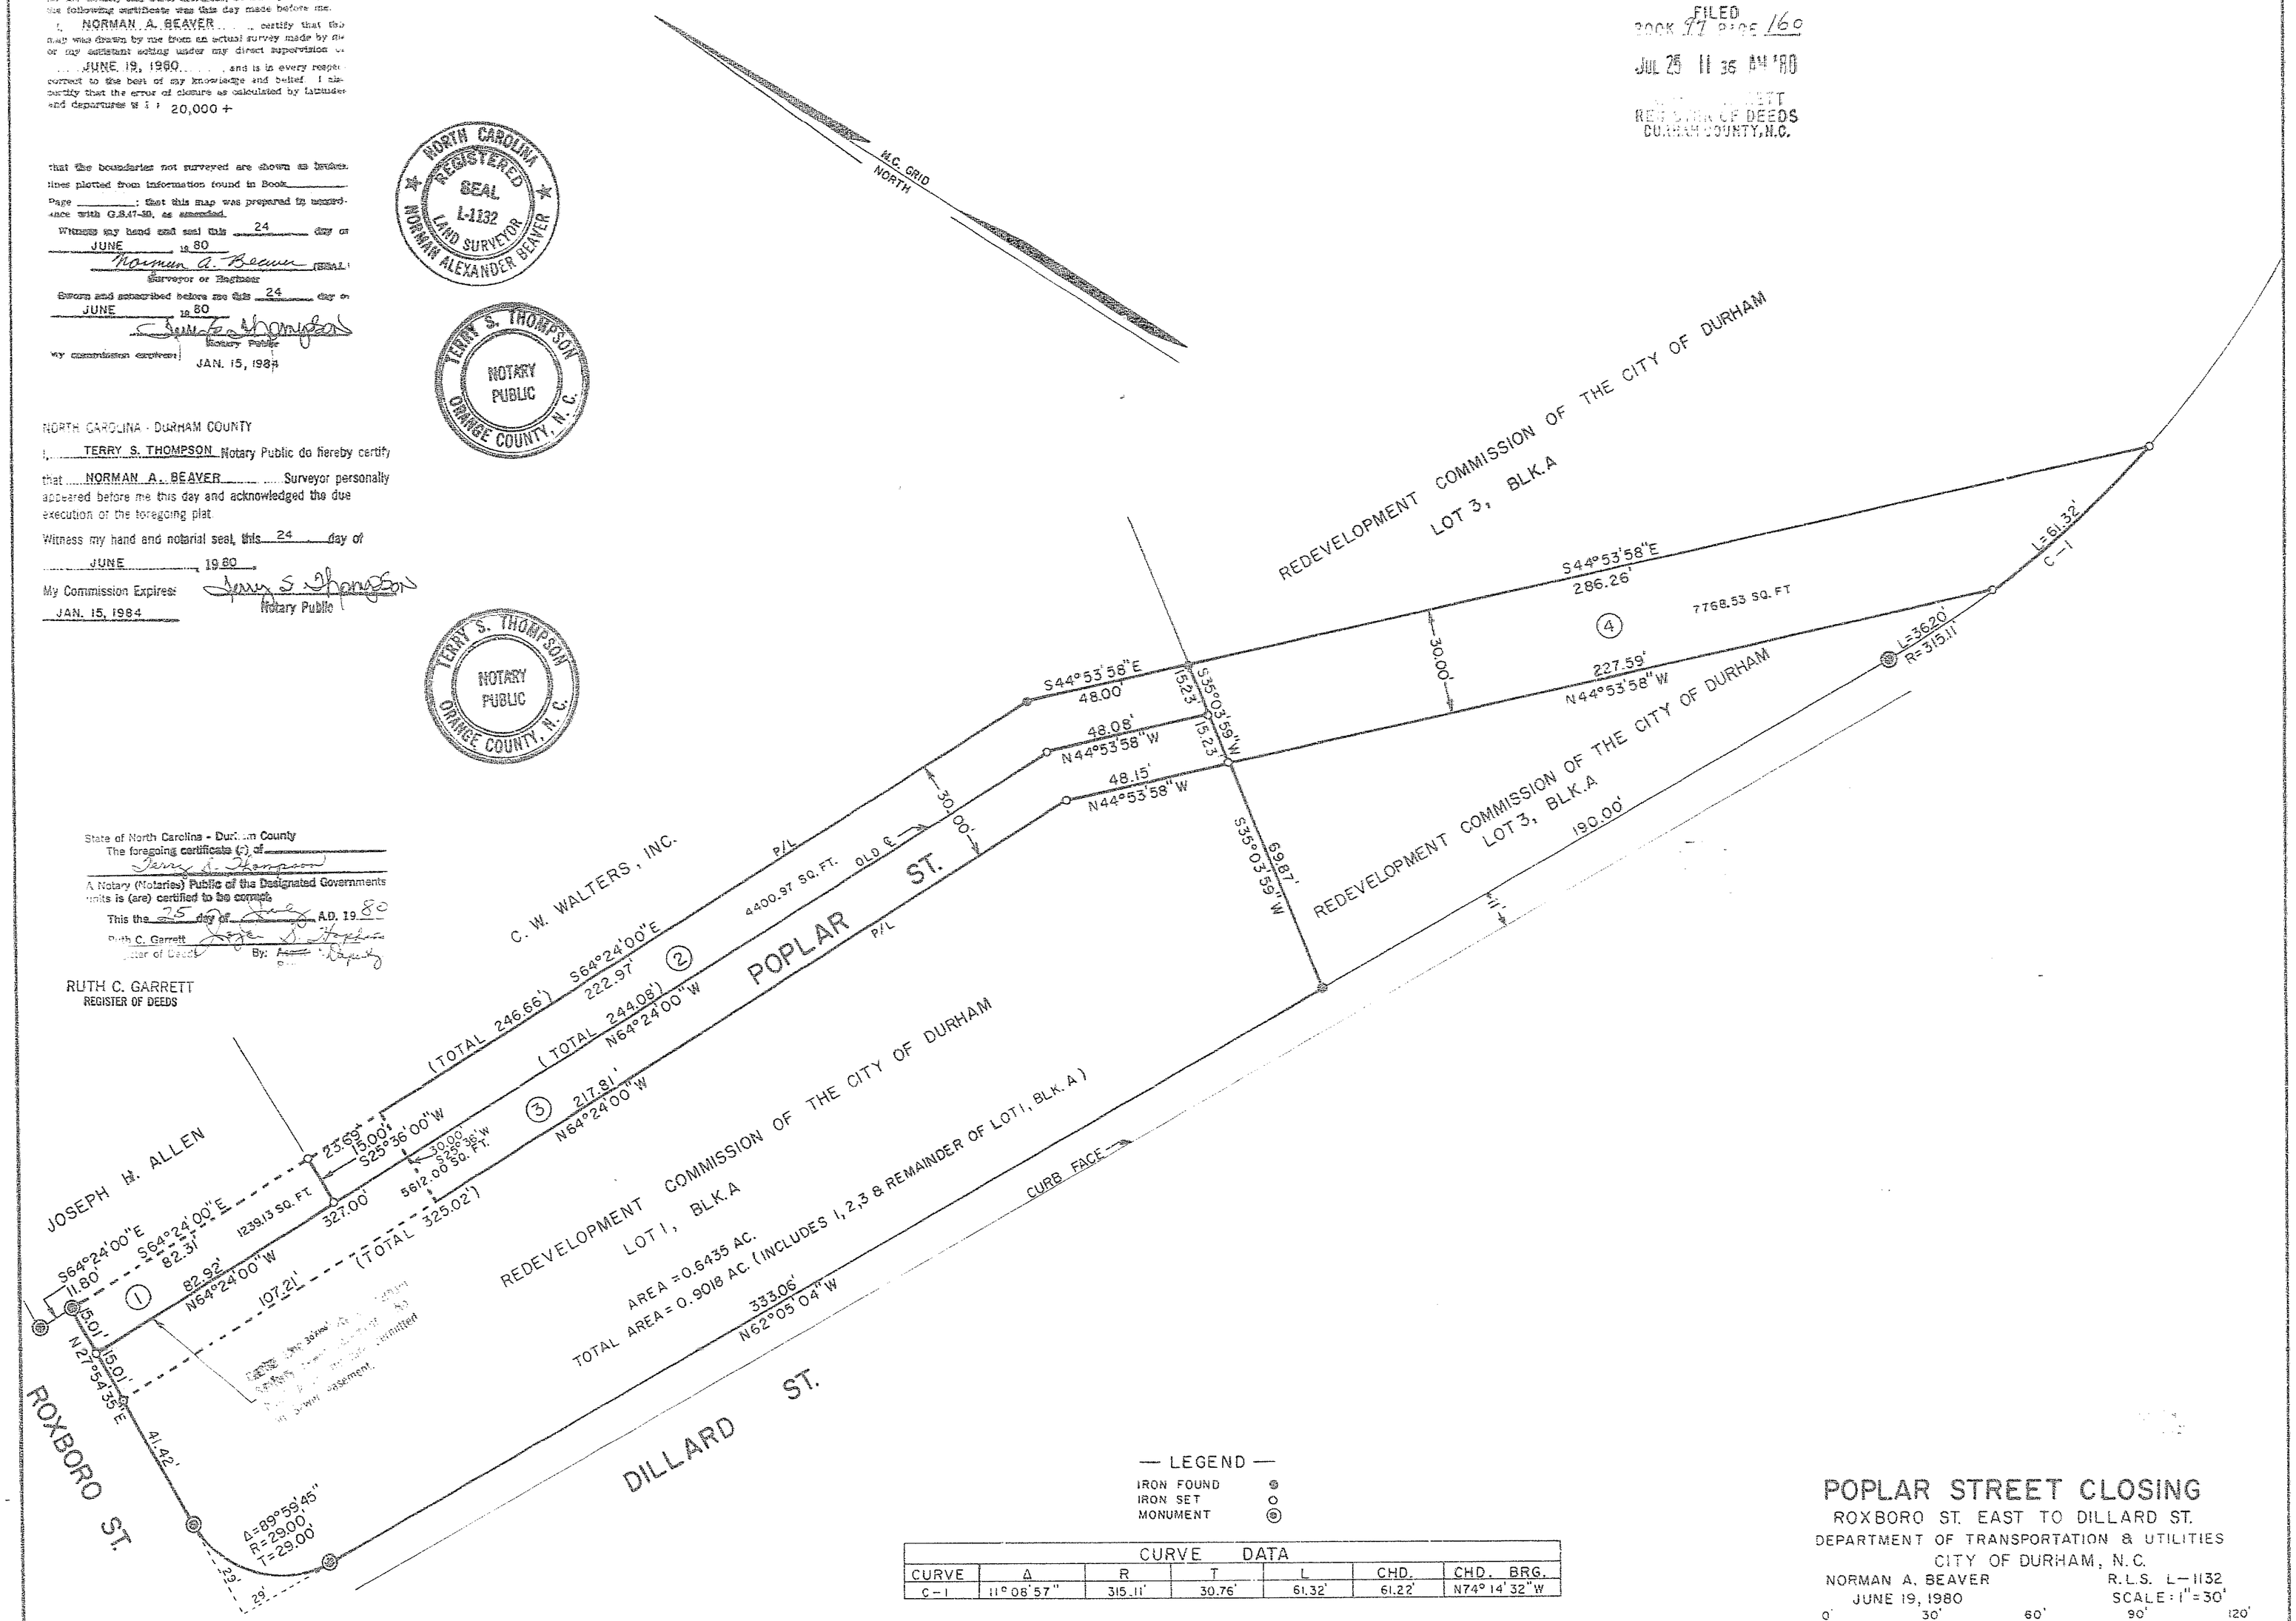

— LEGEND —

IRON FOUND ⊕
IRON SET ○
MONUMENT ◎

CURVE DATA

CURVE	Δ	R	T	L	CHD.	CHD. BRG.
C-1	11°08'57"	315.11'	30.76'	61.32'	61.22'	N74°14'32"W

POPLAR STREET CLOSING

ROXBORO ST. EAST TO DILLARD ST.
DEPARTMENT OF TRANSPORTATION & UTILITIES
CITY OF DURHAM, N.C.

NORMAN A. BEAVER R.L.S. L-1132
JUNE 19, 1980 SCALE: 1"=30'

0' 30' 60' 90' 120'