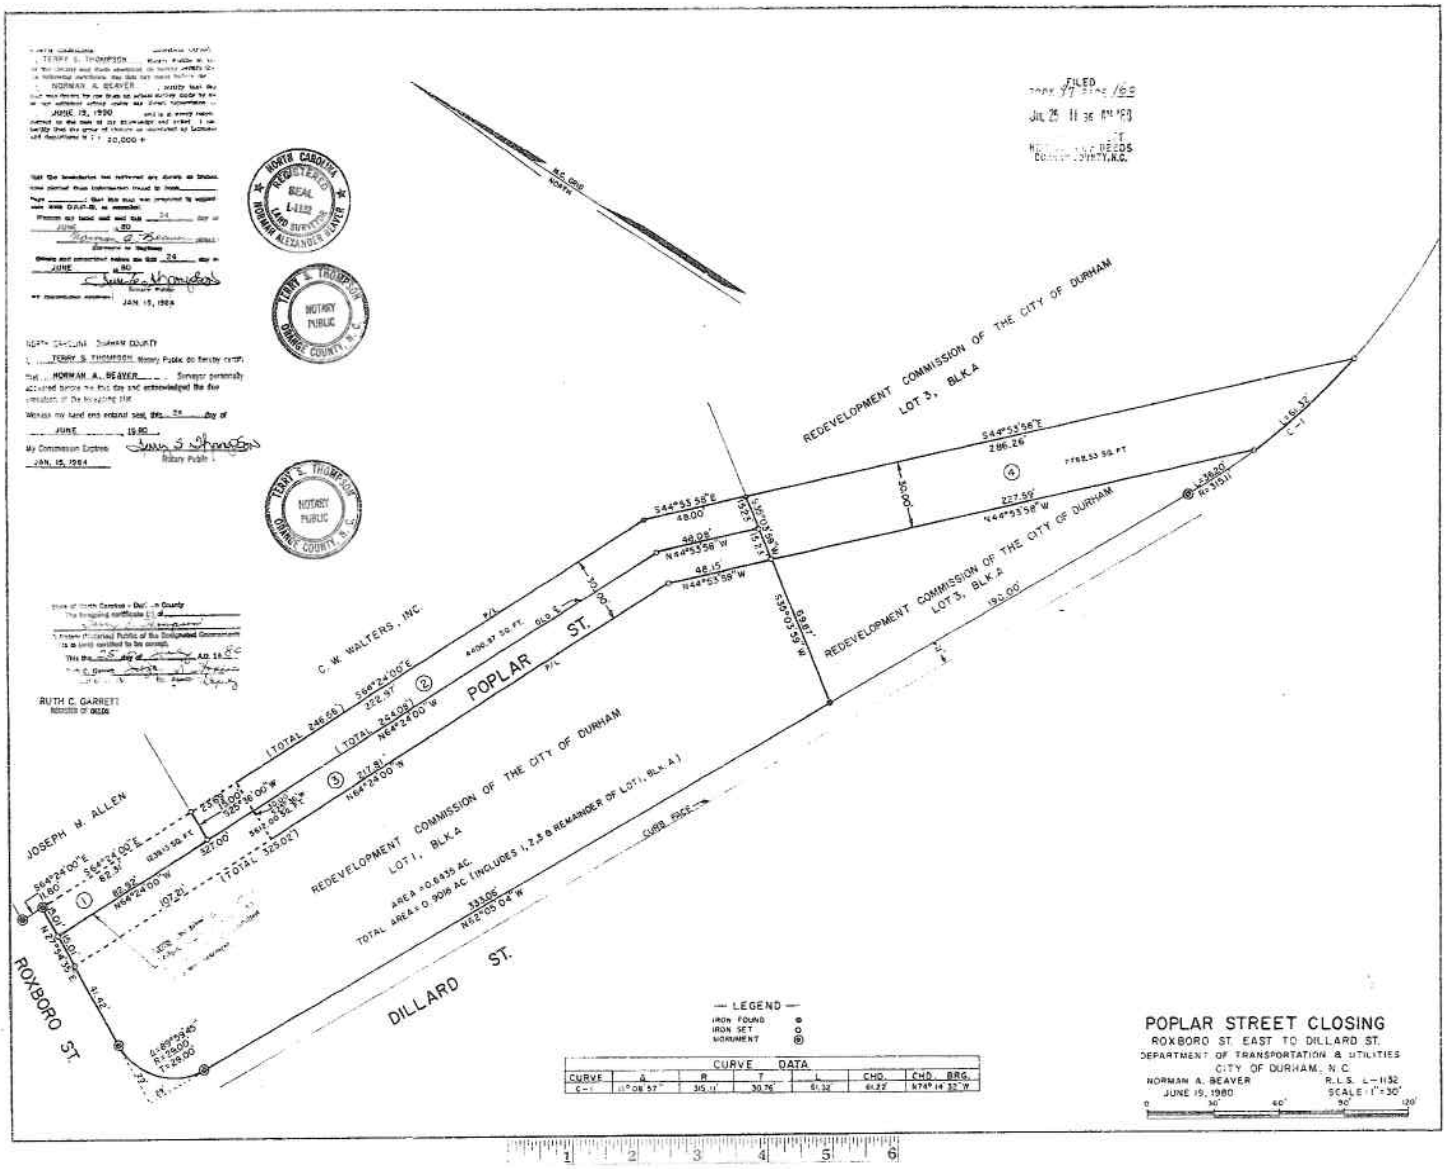
POPLAR STREET CLOSING
ROXBORO ST. EAST TO DILLARD ST.
DEPARTMENT OF TRANSPORTATION & UTILITIES
CITY OF DURHAM, N.C.
NORMAN A. BEAVER
R.L.S. L-1132
JUNE 19, 1980
SCALE 1" = 30'
REDEVELOPMENT COMMISSION OF THE CITY OF DURHAM
LOT 3, BLK.A
REDEVELOPMENT COMMISSION OF THE CITY OF DURHAM
LOT 1, BLK.A
AREA = 0.8835 AC.
TOTAL AREA = 0.9016 AC (INCLUDES 1, 2, & 3 & REMAINDER OF LOT 1, BLK. A)
C. W. WALTERS, INC.
JOSEPH W. ALLEN
POPLAR ST.
ROXBORO ST.
DILLARD ST.
CURB FACE
544°53'58"E
286.26'
227.59'
N44°53'58"W
48.00'
48.05'
48.15'
S39°03'59"W
88.87'
30.00'
(TOTAL 246.66')
(TOTAL 224.09')
(TOTAL 325.02')
N64°24'00"W
327.00'
317.81'
N62°00'04"W
33.06'
R=28.00'
T=29.00'
— LEGEND —
IRON FOUND
IRON SET
MONUMENT
CURVE DATA
CURVE
A
R
T
L
CHD.
CHD. BRG.
C-1
11°08'57"
315.11'
30.76'
61.32'
61.23'
N74°14'32"W
NORTH CAROLINA
REGISTERED
SEAL
L-1132
LAND SURVEYOR
NORMAN ALEXANDER BEAVER
TERRY S. THOMPSON
NOTARY PUBLIC
ORANGE COUNTY, N.C.
JAN. 15, 1984
RUTH C. GARRETT
REGISTER OF DEEDS
FILED
JUL 25 11 36 AM '80
REGISTER OF DEEDS
DURHAM COUNTY, N.C.
N.C. 098
NORTH