VICINITY SKETCH

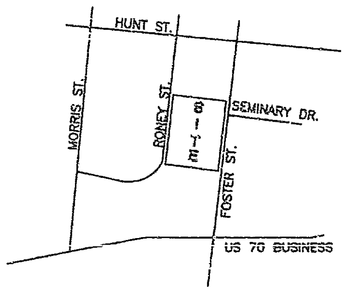

NOT DRAWN TO SCALE

CERTIFICATIONS

PURSUANT TO THE PROVISION OF GS 47-30 SECTION (F) - 11, NO GOVERNMENT AUTHORITY TO RECORD IS REQUIRED. ACCORDING TO GS 47-30.2, AS THIS IS A GS 47-30 (F)-11-C SURVEY, NO REVIEW OFFICER SIGNATURE IS REQUIRED.

STATE OF NORTH CAROLINA
COUNTY OF _____

Presented for registration and recorded in this office the ____ day of _____ 2000 at ____ o'clock M.

_____
(Deputy)(Assistant) Register of Deeds

BY MY SEAL AND SIGNATURE HEREBY I CERTIFY TO ONE OF THE FOLLOWING:

___A. THAT THE SURVEY CREATES A SUBDIVISION OF LAND WITHIN AN AREA OF A COUNTY OR MUNICIPALITY THAT HAS AN ORDINANCE THAT REGULATES PARCELS OF LAND.

___B. THAT THE SURVEY IS LOCATED IN A PORTION OF A COUNTY OR MUNICIPALITY THAT IS UNREGULATED AS TO AN ORDINANCE THAT REGULATES PARCELS OF LAND.

___C. ANY ONE OF THE FOLLOWING:

___1. THAT THE SURVEY IS OF AN EXISTING PARCEL OR PARCELS OF LAND AND DOES NOT CREATE A NEW STREET OR CHANGE AN EXISTING ONE.

___2. THAT THE SURVEY IS OF AN EXISTING BUILDING OR OTHER STRUCTURE, OR NATURAL FEATURE, SUCH AS A WATERCOURSE, OR

___3. THAT THE SURVEY IS A CONTROL SURVEY.

___D. THAT THE SURVEY IS OF ANOTHER CATEGORY, SUCH AS THE RECOMBINATION OF EXISTING PARCELS OR A COURT ORDERED SURVEY, OR OTHER EXCEPTION TO THE DEFINITION OF SUBDIVISION.

___E. THAT THE INFORMATION AVAILABLE TO THE SURVEYOR IS SUCH THAT THE SURVEYOR IS UNABLE TO MAKE A DETERMINATION TO THE BEST OF THE SURVEYOR'S PROFESSIONAL ABILITY AS TO PROVISIONS CONTAINED IN (A) THROUGH (D) ABOVE.

JAMES S. MURPHY, PROFESSIONAL LAND SURVEYOR L-2477 CERTIFY THAT THIS MAP WAS DRAWN FROM AN ACTUAL FIELD SURVEY PERFORMED UNDER MY DIRECTION AND SUPERVISION. THE ERROR OF CLOSURE CALCULATED BY LATITUDES AND DEPARTURES IS 1/ 36 500 THE MISCLOSURE IS DISTRIBUTED BY THE CRANDALL METHOD AND THE AREA, IF SHOWN, IS CALCULATED BY ELECTRONIC COMPUTER USING DPD METHODS. THIS MAP IS PREPARED IN ACCORDANCE WITH GS 47-30 AS AMENDED. WITNESS MY HAND AND SEAL THIS THE 23 DAY OF JUNE 2000

STATE OF NORTH CAROLINA
COUNTY OF _____

_____ REVIEW OFFICER OF _____ COUNTY CERTIFY THAT THE MAP OR PLAT TO WHICH THIS CERTIFICATION IS AFFIXED MEETS ALL STATUTORY REQUIREMENTS FOR RECORDING.

DATE REVIEW OFFICER

GENERAL LEGEND OF NOMENCLATURE

- EXISTING IRON PIPE
- IRON PIPE SET
- PK NAIL
- OFFSITE CONTROL POINT
- CONCRETE MONUMENT
- 1234 STREET ADDRESS
- MATHEMATICAL POINT

UNLESS THIS MAP IS SIGNED, SEALED AND DATED, THIS IS A PRELIMINARY PLAT, NOT FOR RECORDING, SALES OR CONVEYANCE.

Murphy Hobson Sacks
Professional Land Surveyors
6308 J. Richard Drive
Leesville Industrial Park
Raleigh NC 27613-4601
(919) 787-7873
FAX 881-9573
mhsralnc@mindspring.com

FILED
Plat Book 148 Page 135
Date 6-27-2000 Time 3:04pm
WILLIE L. COVINGTON
REGISTER OF DEEDS
DURHAM COUNTY, NC

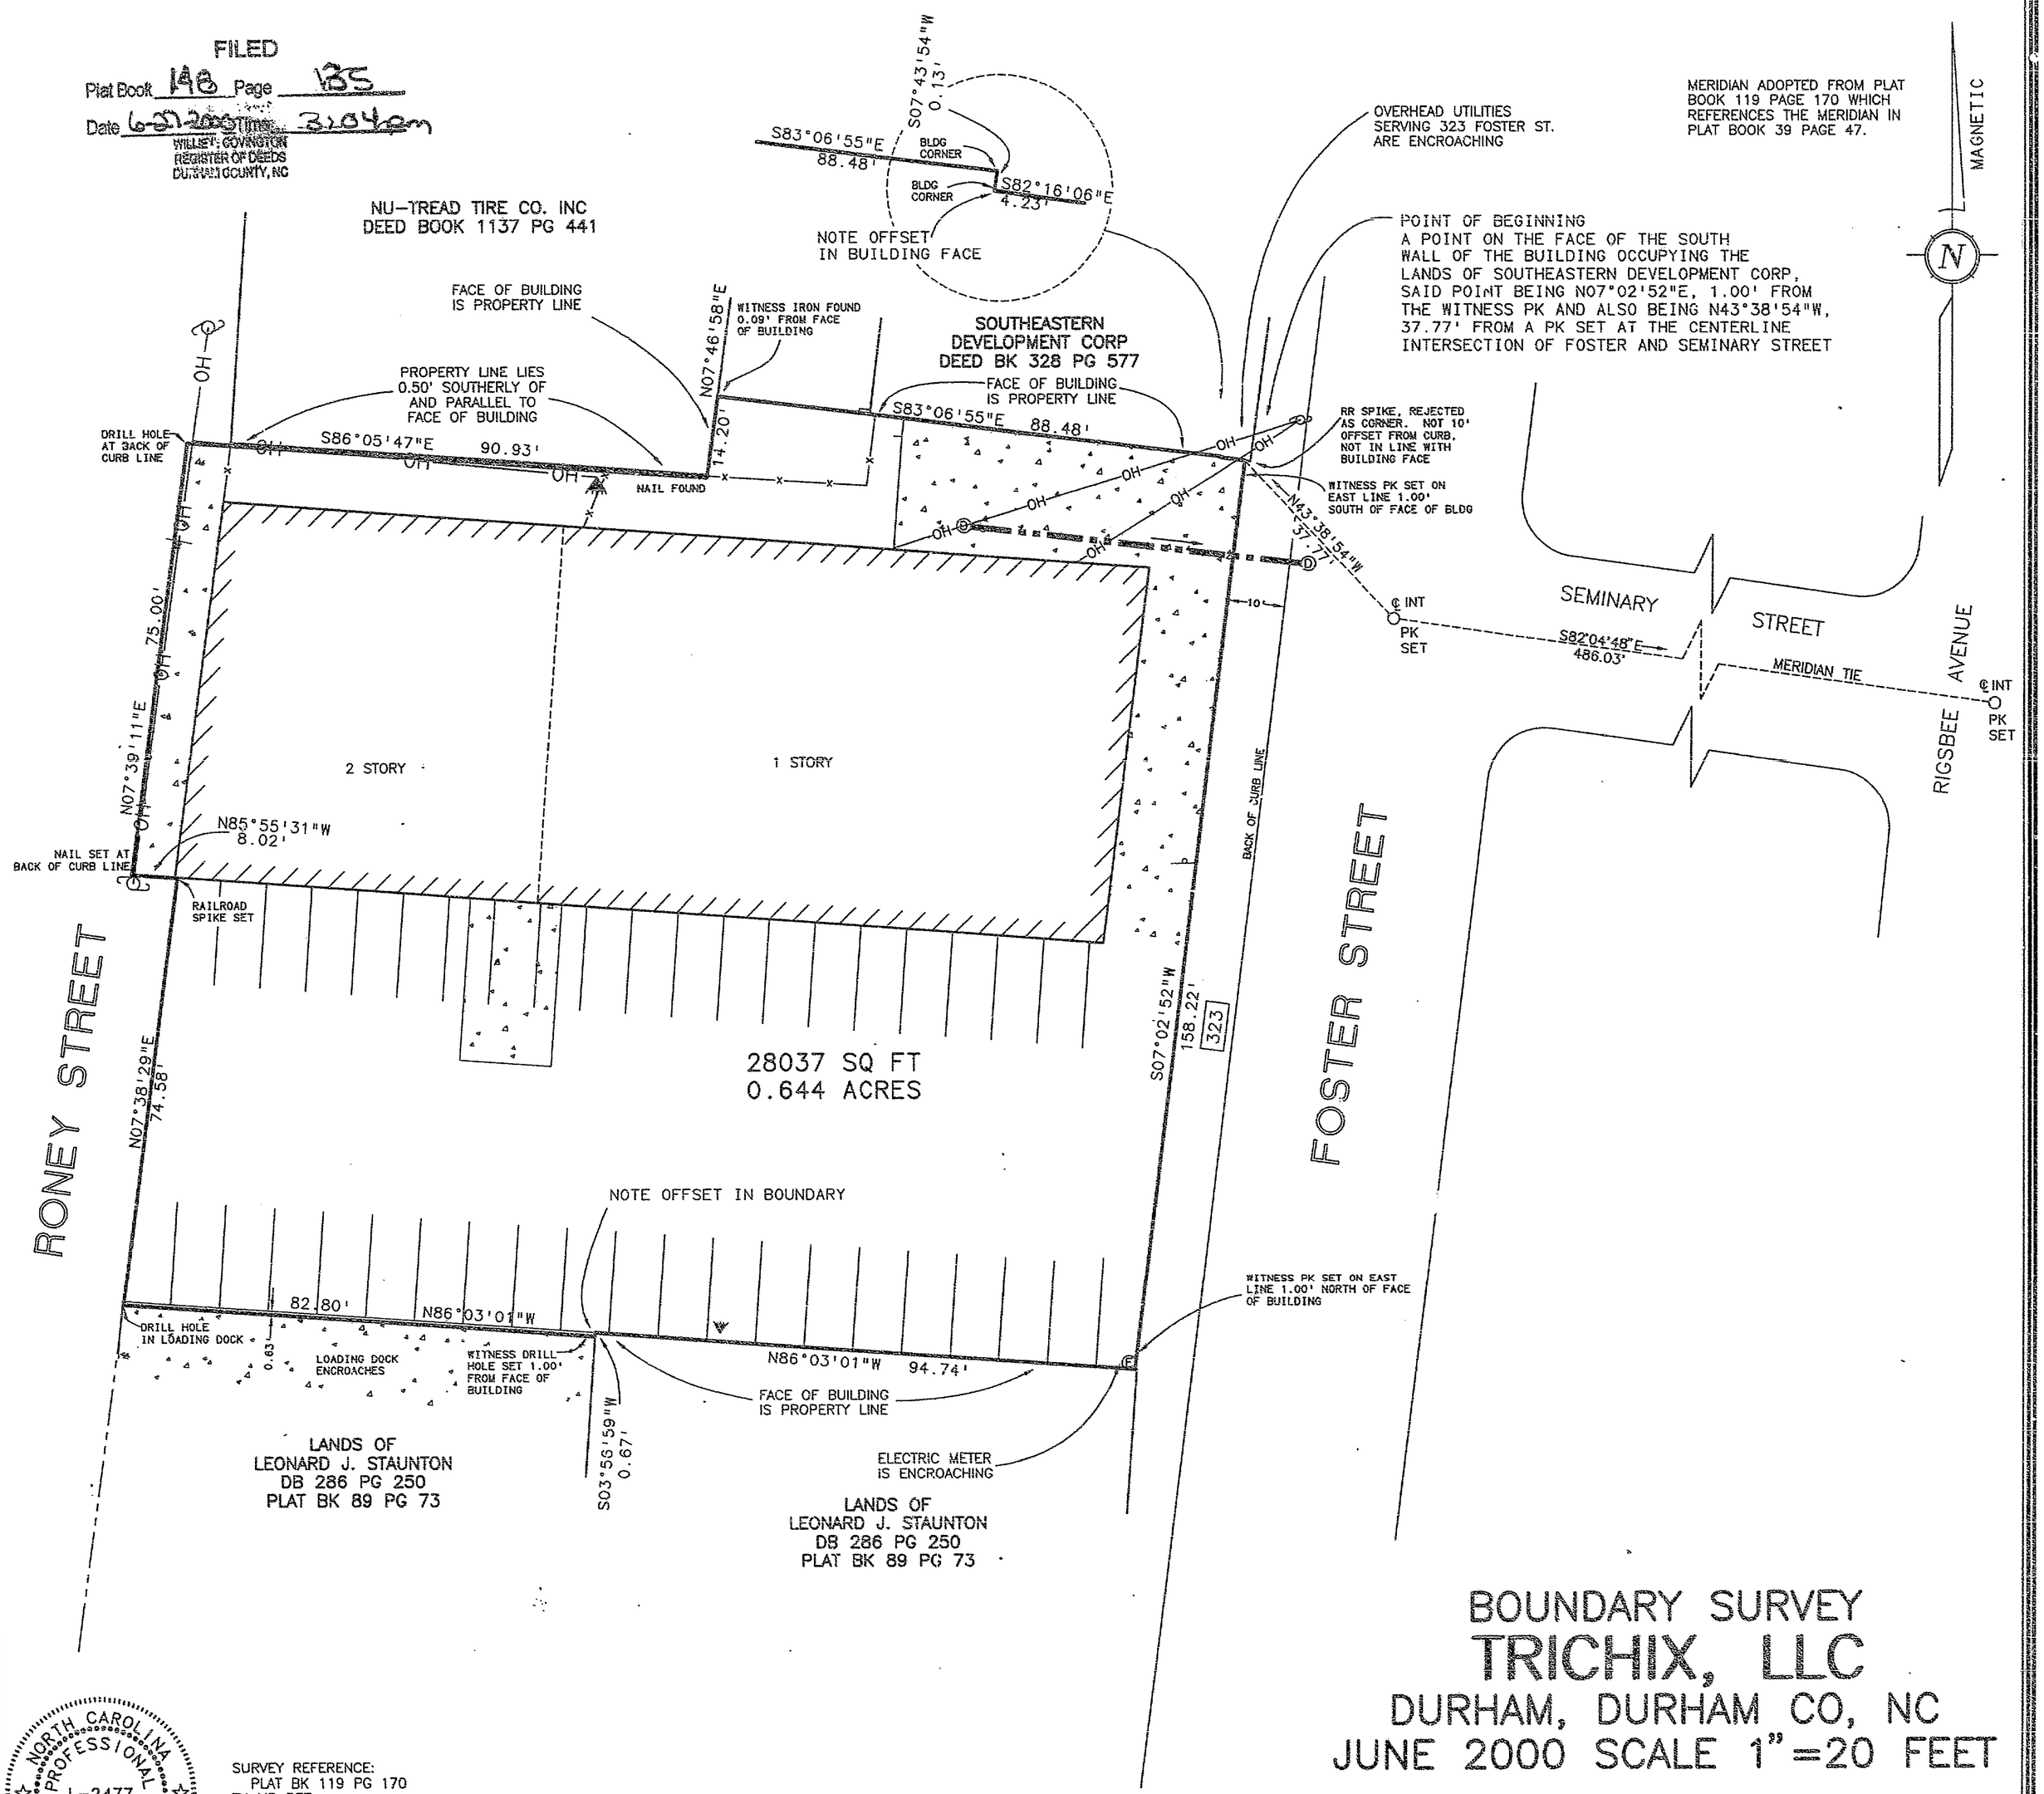

NORTH CAROLINA PROFESSIONAL LAND SURVEYOR L-2477 JAMES S. MURPHY

SURVEY REFERENCE:
PLAT BK 119 PG 170
TX MP REF:
029-02-007
PIN:
0821-08-88-9681

SOURCE OF TITLE DEED BK 1502 PG 252

RECORDING DATA

BOUNDARY SURVEY
TRICHIX, LLC
DURHAM, DURHAM CO, NC
JUNE 2000 SCALE 1"=20 FEET

20 0 10 20 40 80

BAR GRAPH 1 inch = 20 ft.
DRAWING FILE NAME: H:\TRICHIX