125-190

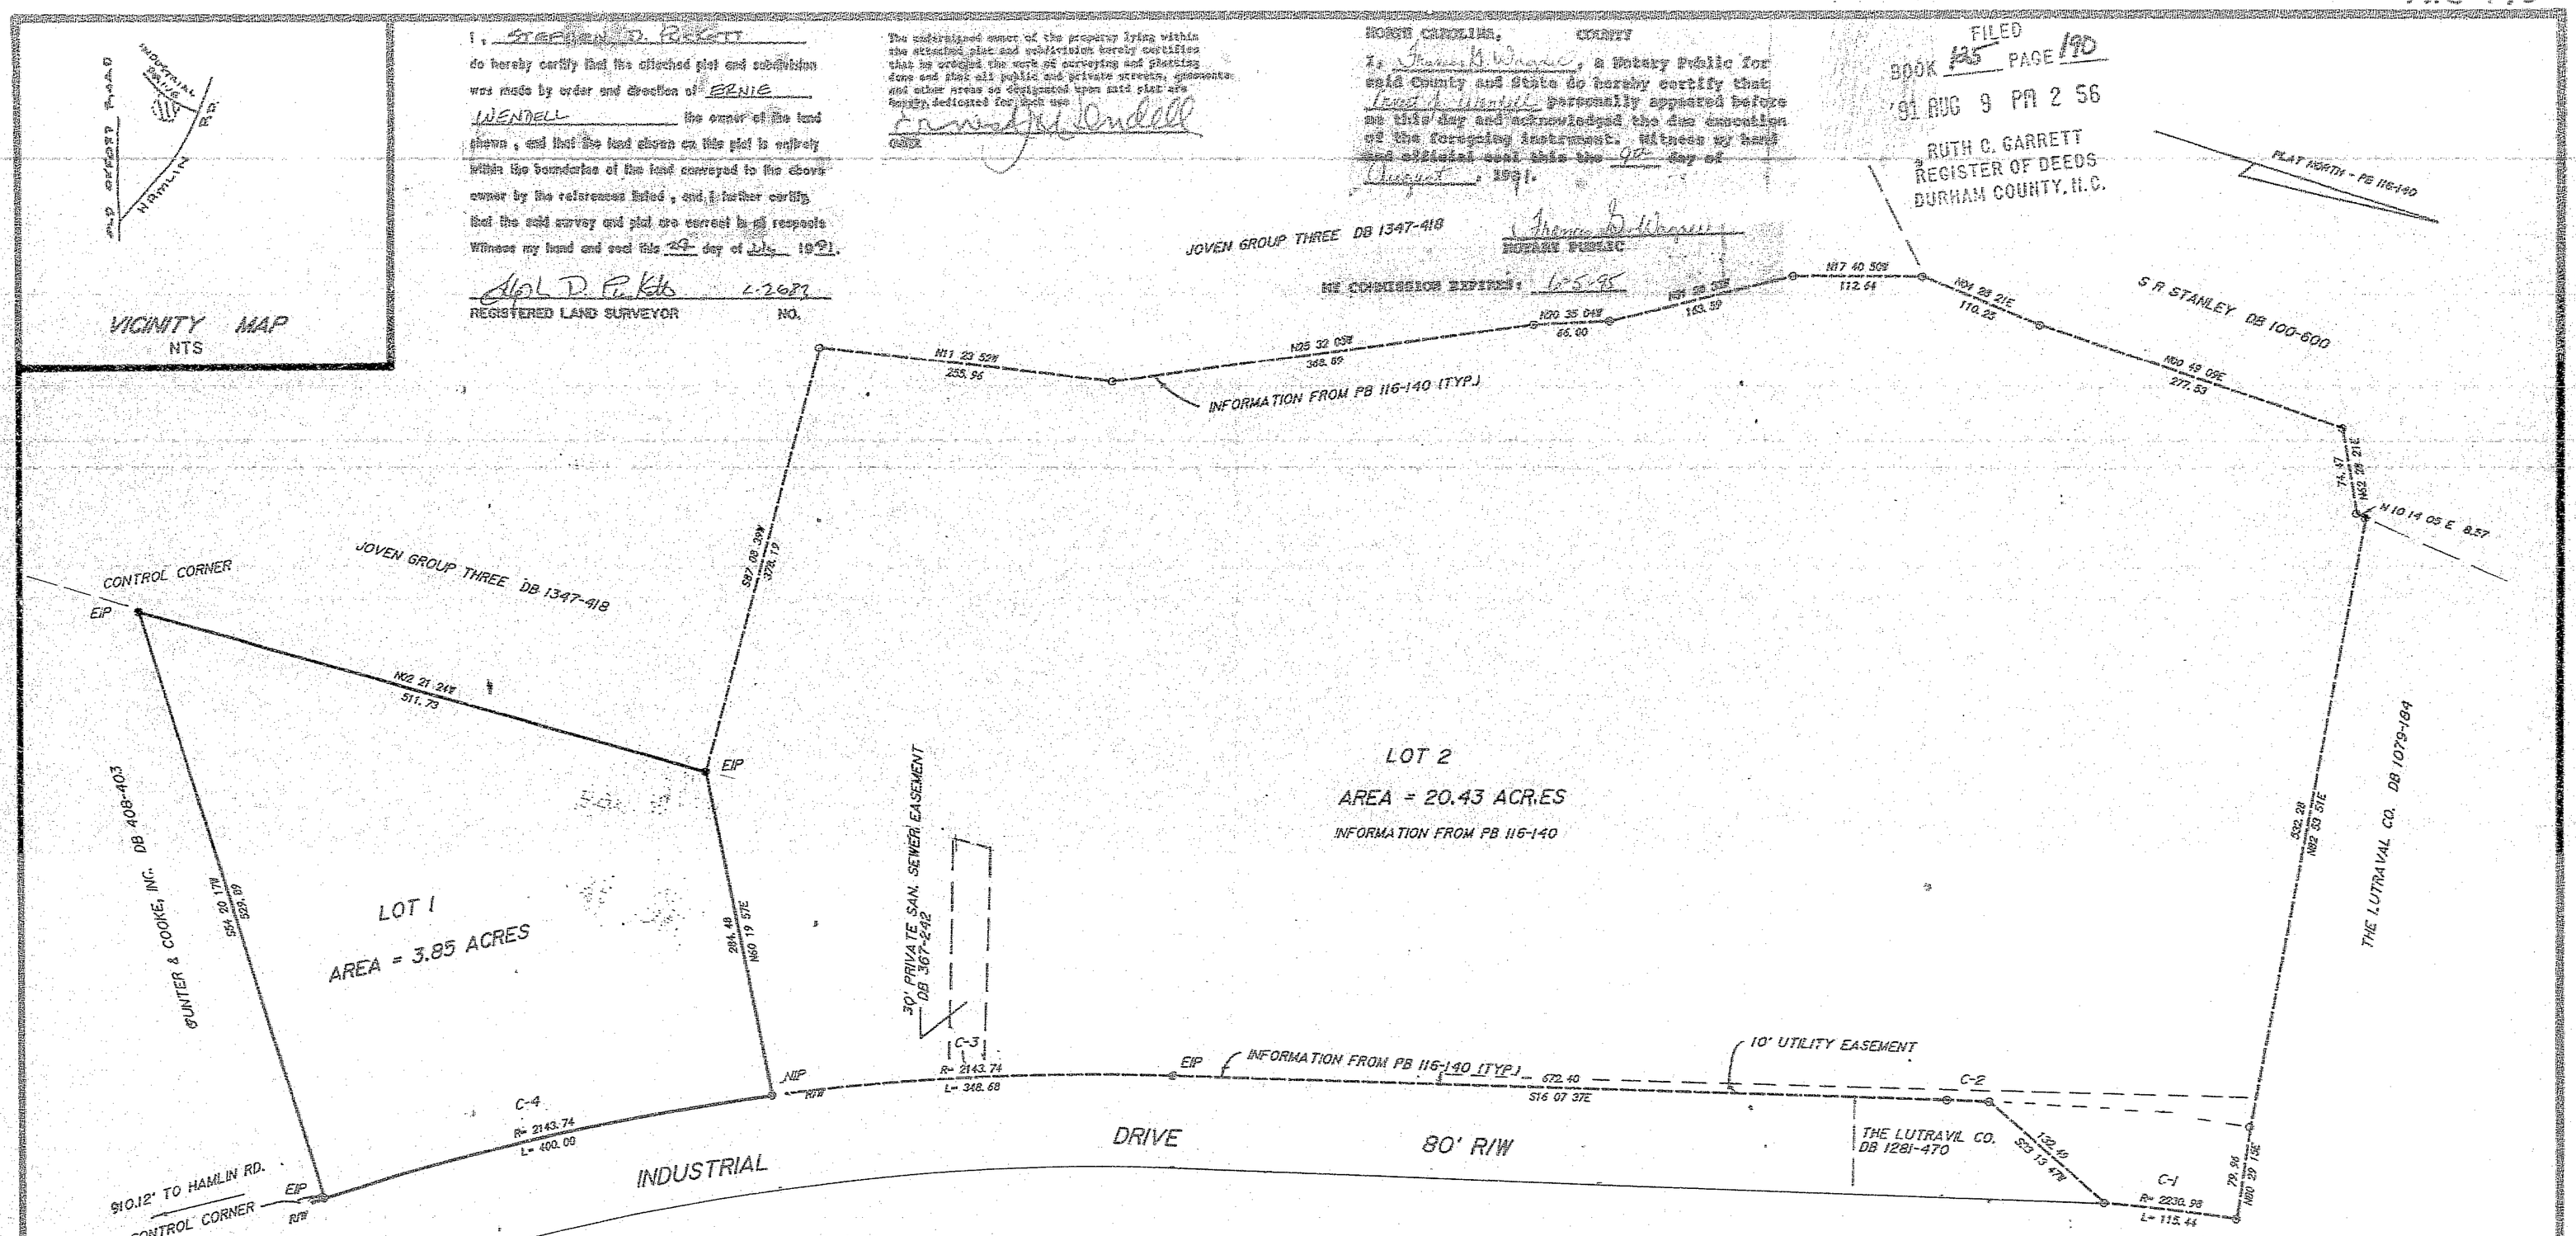

I, STEPHEN D. PUCKETT do hereby certify that the attached plat and subdivision was made by order and direction of ERNIE WENDELL the owner of the land shown, and that the land shown on this plat is entirely within the boundaries of the land conveyed to the above owner by the references listed, and, I further certify that the said survey and plat are correct in all respects. Witness my hand and seal this 24 day of July 1991.

Stephen D. Puckett L-2683
REGISTERED LAND SURVEYOR NO.

The undersigned owner of the property lying within the attached plat and subdivision hereby certifies that he accepts the work of surveying and platting done and that all public and private streets, easements and other areas so designated upon said plat are hereby dedicated for such use.

Ernest H. Wendell
OWNER

NORTH CAROLINA, COUNTY
I, Thomas B. Wilson, a Notary Public for said County and State do hereby certify that Ernest H. Wendell personally appeared before me this day and acknowledged the due execution of the foregoing instrument. Witness my hand and official seal this the 9th day of August, 1991.

Thomas B. Wilson
NOTARY PUBLIC
MY COMMISSION EXPIRES: 6-5-95

FILED
BOOK 125 PAGE 190
'91 AUG 9 PM 2 56
RUTH C. GARRETT
REGISTER OF DEEDS
DURHAM COUNTY, N.C.

TOTAL AREA = 24.28 ACRES

NORTH CAROLINA, DURHAM COUNTY

I, a Notary Public of the County and State aforesaid, certify that STEPHEN D. PUCKETT, a registered land surveyor, personally appeared before me this day and acknowledged the execution of the foregoing instrument. Witness my hand and official stamp or seal, this 24 day of JULY, 1991.

Deborah S. Puckett
NOTARY PUBLIC
My commission expires 3-20, 1993

DEBORAH S. PUCKETT NOTARY PUBLIC DURHAM COUNTY, NC

State of North Carolina-Durham County
The foregoing certificate(s) of Frances G. Wagner, Deborah S. Puckett
A Notary (Notaries) Public for the Designated Governments units is (are) certified to be correct.
This the 9th day of Aug A.D. 1991
Ruth C. Garrett
Register of Deeds
By: ~~Assistant~~, Deputy Register of Deeds

STATE OF NORTH CAROLINA
DURHAM COUNTY
I, STEPHEN D. PUCKETT certified that this map was drawn under my supervision, deed description recorded in Book 116 Page 140 (PLAT) that the ratio of precision as calculated by latitudes and departures is 1 / 15000+, that the boundaries not surveyed are shown as broken lines plotted from information found in Book 116, Page 140, that this map was prepared in accordance with G. S. 47-30 as amended. Witness my hand and seal this 24 day of JULY 1991.

Stephen D. Puckett L-2683
REGISTERED LAND SURVEYOR NO.

NORTH CAROLINA REGISTERED SEAL L-2683 LAND SURVEYOR STEPHEN D. PUCKETT

CURVE TABLE

CURVE	DELTA	RADIUS	ARC	TANGENT	CHORD	BEARING
1	02 57 53	2230.98	115.44	57.73	115.43	S11 04 54E
2	03 00 44	2312.53	121.57	60.80	121.53	S15 00 12E
3	09 19 09	2143.74	348.68	174.72	348.29	S20 46 12E
4	10 41 27	2143.74	400.00	200.58	399.42	S30 46 30E

LEGEND
- Existing Iron Pin
- Iron Pin Set (Unless otherwise designated)
- Exist. Concrete Monument
- Concrete Monument Set

THIS PLAT HAS BEEN CERTIFIED FOR RECORDATION BY THE DURHAM CITY-COUNTY PLANNING DEPARTMENT
BY: Steven L. Medlin
DATE: 8/9/91
APPROVAL VOID 60 DAYS FROM THIS DATE.

LOGAN SYSTEMS 1 2 3

REFERENCES	SCALE	SURVEYED BY	FINAL PLAT
PB 116-140	50 0 50 100	S. D. Puckett & Assocs. Inc. REGISTERED LAND SURVEYORS 1910 SEDWICK ROAD BUILDING 200, SUITE B DURHAM, N.C. 27713 (919) 544-7717 or 361-1980 L-2683	SUBDIVISION OF THE DURHAM PRODUCTS DIVISION PROPERTY THE GORMAN - RUPP COMPANY
	REVISIONS		

Surveyed By SH WP	Computed By SDP	Township OAK GROVE	County DURHAM	Field Bk.
Drawn By SDP	Tax Map 689	Scale 1" = 100'	Date JULY 24, 1991	Dwg. No.

BRUNING 44-232 75414