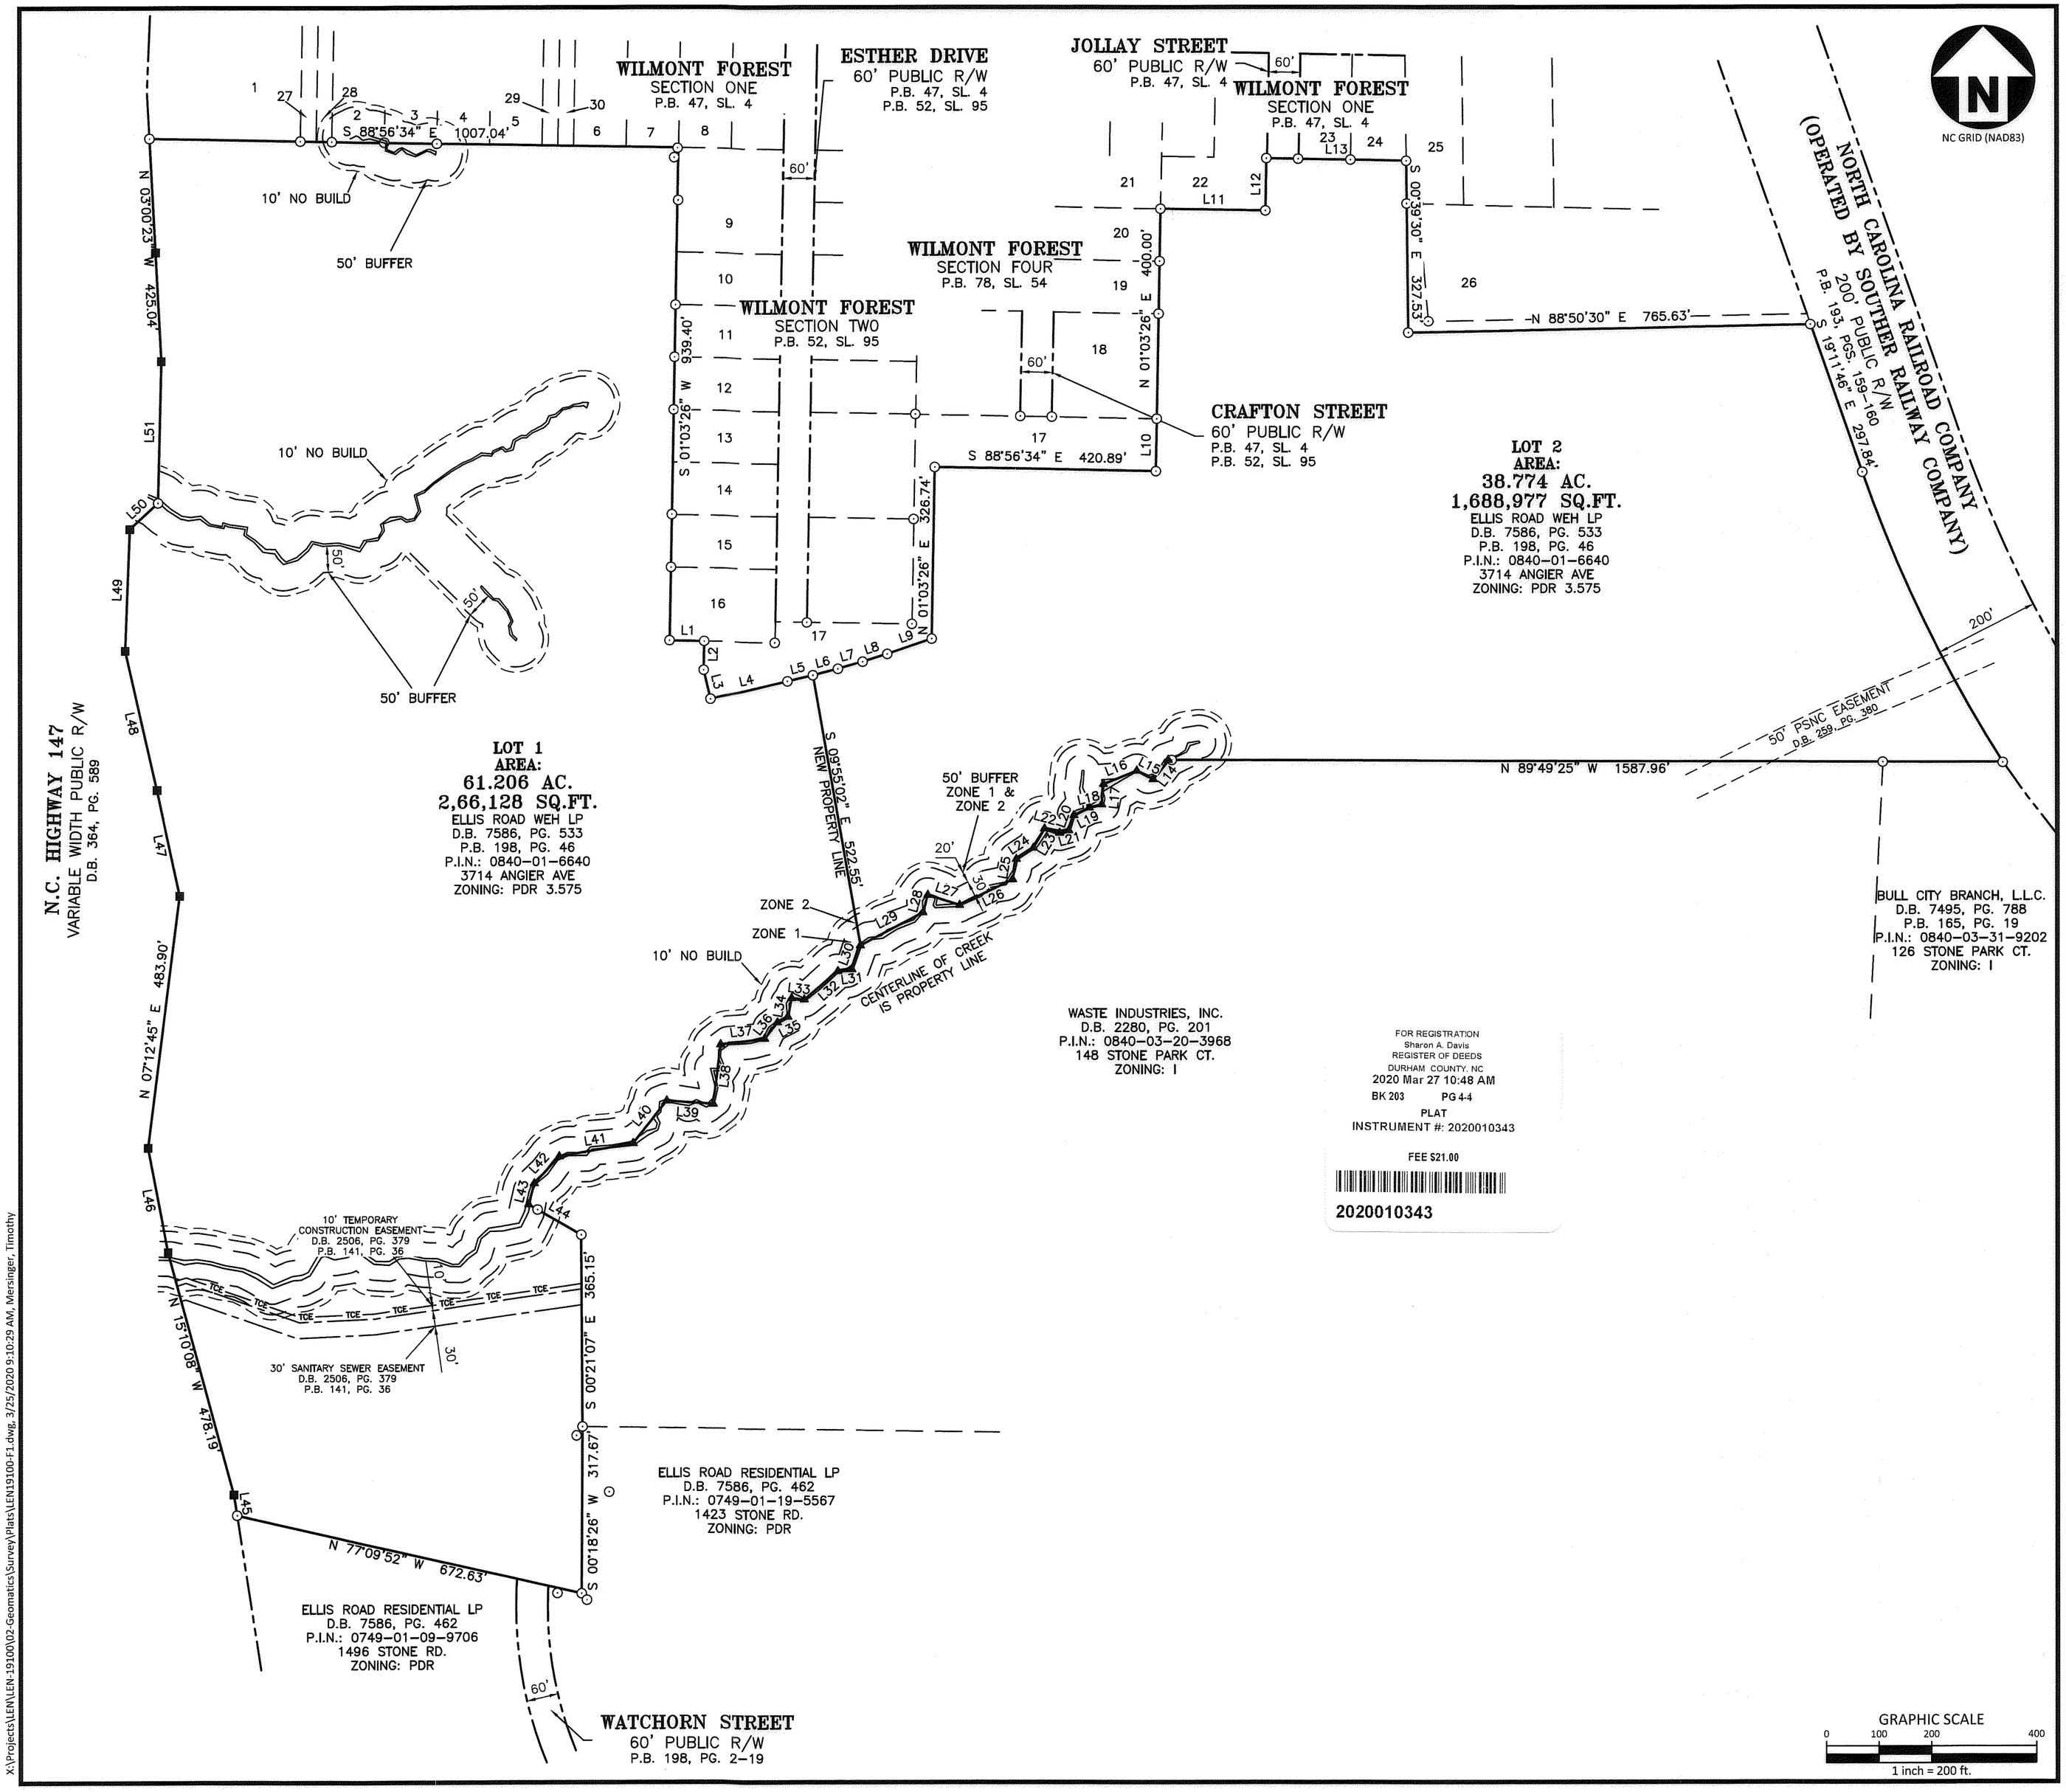

FOR REGISTRATION
Sharon A. Davis
REGISTER OF DEEDS
DURHAM COUNTY, NC
2020 Mar 27 10:48 AM
BK 203 PG 4-4
PLAT
INSTRUMENT #: 2020010343
FEE $21.00

2020010343

McADAMS
The John R. McAdams Company, Inc.
2905 Meridian Parkway
Durham, NC 27713

phone 919. 361. 5000
fax 919. 361. 2269
license number: C-0293, C-187

www.mcadamsco.com

CLIENT

LENNAR CORPORATION
1100 PERIMETER PARK DRIVE
SUITE 112
MORRISVILLE, NC 27560

ELLIS ROAD
EXEMPT SUBDIVISION PLAT
3714 ANGIER AVE
DURHAM COUNTY, NC

NORTH CAROLINA PROFESSIONAL SEAL L-4411 LAND SURVEYOR JAMES S. ARMSTRONG
3.25.20

REVISIONS

PLAN INFORMATION

PROJECT NO.	LEN-19100
FILENAME	LEN19100-F1
CHECKED BY	JSA
DRAWN BY	TAM
SCALE	1"=200'
DATE	03-03-2020

SHEET

SHEET TITLE

2-2

X:\Projects\LEN\LEN-19100\02-Geomatics\Survey\Plats\LEN19100-F1.dwg, 3/25/2020 9:10:29 AM, Mersinger, Timothy