JB 13

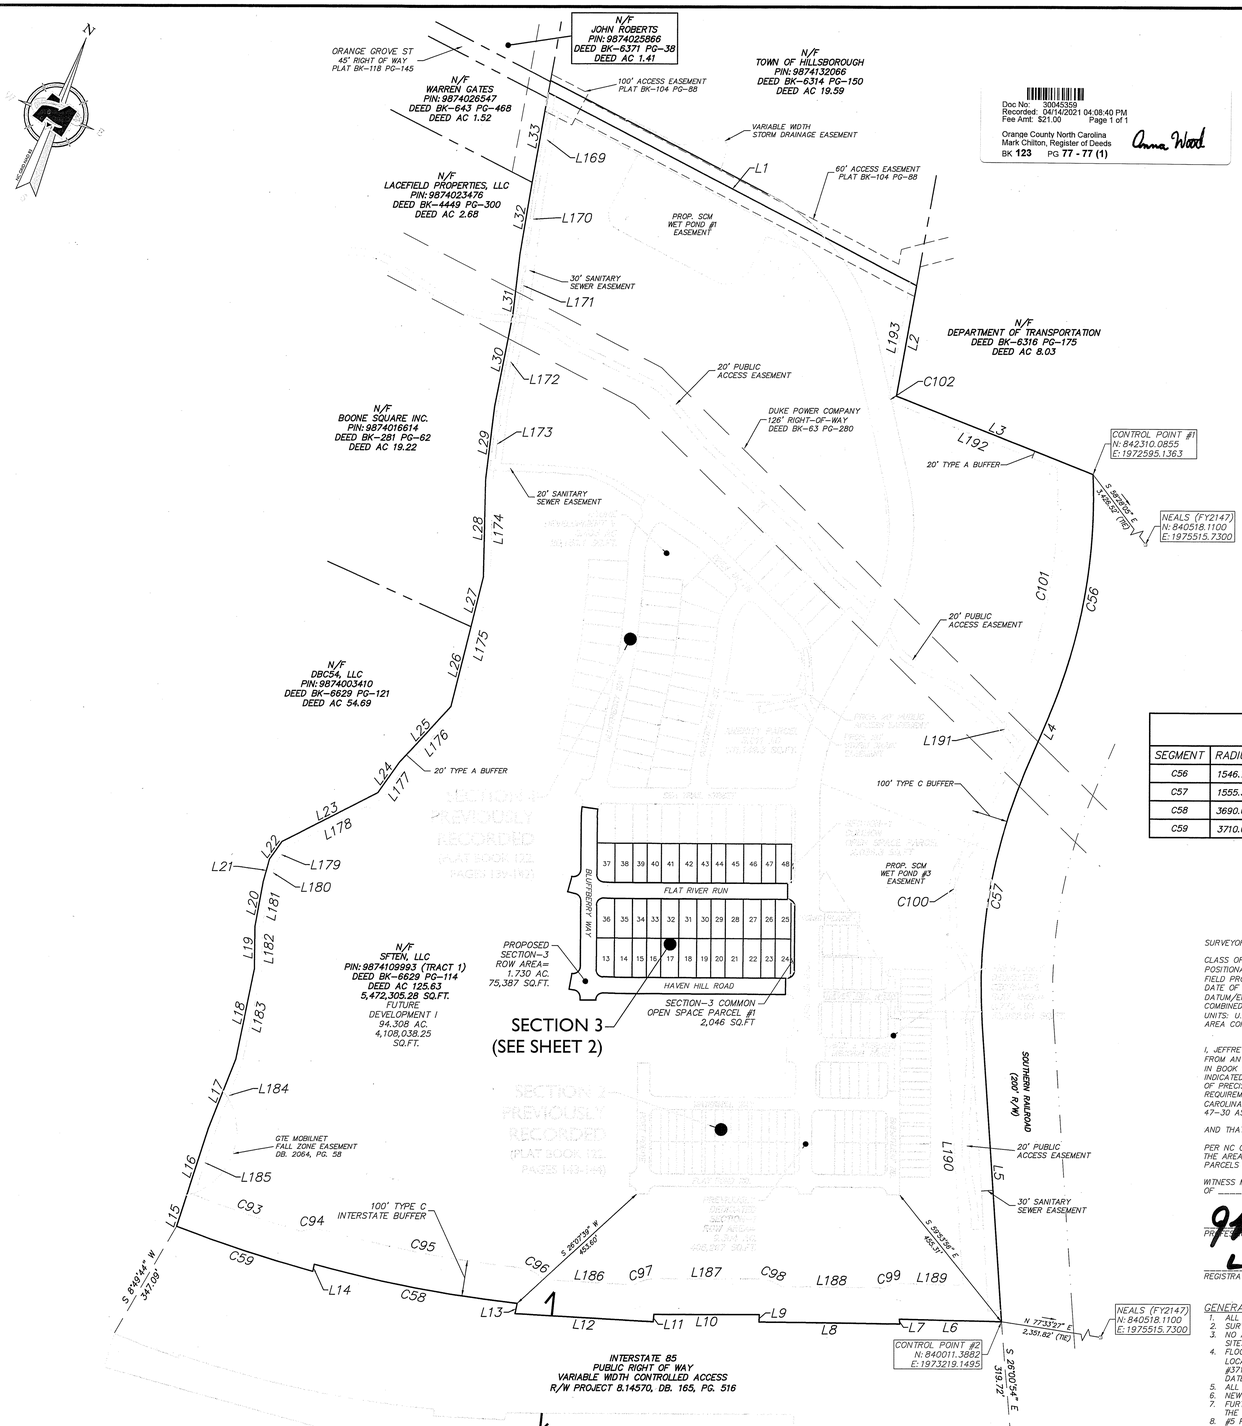
N/F
JOHN ROBERTS
PIN: 9874025866
DEED BK-6371 PG-38
DEED AC 1.41
ORANGE GROVE ST
45' RIGHT OF WAY
PLAT BK-118 PG-145
N/F
WARREN GATES
PIN: 9874026547
DEED BK-643 PG-468
DEED AC 1.52
100' ACCESS EASEMENT
PLAT BK-104 PG-88
N/F
TOWN OF HILLSBOROUGH
PIN: 9874132066
DEED BK-6314 PG-150
DEED AC 19.59
VARIABLE WIDTH
STORM DRAINAGE EASEMENT
N/F
LACEFIELD PROPERTIES, LLC
PIN: 9874023476
DEED BK-4449 PG-300
DEED AC 2.68
PROP. SCM
WET POND #1
EASEMENT
60' ACCESS EASEMENT
PLAT BK-104 PG-88
30' SANITARY
SEWER EASEMENT
N/F
DEPARTMENT OF TRANSPORTATION
DEED BK-6316 PG-175
DEED AC 8.03
20' PUBLIC
ACCESS EASEMENT
DUKE POWER COMPANY
126' RIGHT-OF-WAY
DEED BK-63 PG-280
N/F
BOONE SQUARE INC.
PIN: 9874016614
DEED BK-281 PG-62
DEED AC 19.22
20' SANITARY
SEWER EASEMENT
CONTROL POINT #1
N: 842310.0855
E: 1972595.1363
NEALS (FY2147)
N: 840518.1100
E: 1975515.7300
20' TYPE A BUFFER
20' PUBLIC
ACCESS EASEMENT
N/F
DBC54, LLC
PIN: 9874003410
DEED BK-6629 PG-121
DEED AC 54.69
20' TYPE A BUFFER
100' TYPE C BUFFER
PROP. SCM
WET POND #3
EASEMENT
FLAT RIVER RUN
HAVEN HILL ROAD
PROPOSED
SECTION-3
ROW AREA=
1.730 AC.
75,387 SQ.FT.
SECTION-3 COMMON
OPEN SPACE PARCEL #1
2.046 SQ.FT
SECTION 3
(SEE SHEET 2)
N/F
SFTEN, LLC
PIN: 9874109993 (TRACT 1)
DEED BK-6629 PG-114
DEED AC 125.63
5,472,305.28 SQ.FT.
FUTURE
DEVELOPMENT I
94.308 AC.
4,108,038.25
SQ.FT.
GTE MOBILNET
FALL ZONE EASEMENT
DB. 2084, PG. 58
100' TYPE C
INTERSTATE BUFFER
347.09'
20' PUBLIC
ACCESS EASEMENT
30' SANITARY
SEWER EASEMENT
SOUTHERN RAILROAD
(200' R/W)
N 77°37'27" E
2,351.82' (TIE)
NEALS (FY2147)
N: 840518.1100
E: 1975515.7300
CONTROL POINT #2
N: 840011.3682
E: 1973219.1495
INTERSTATE 85
PUBLIC RIGHT OF WAY
VARIABLE WIDTH CONTROLLED ACCESS
R/W PROJECT 8.14570, DB. 165, PG. 516
N/F
SFTEN, LLC
PIN: 9874109993 (TRACT 2)
DEED BK-6629 PG-114
AC 12.453 S.F.542,463.7
(TO REMAIN PART OF PARENT PARCEL)
FUTURE
DEVELOPMENT IV
L169
L170
L171
L172
L173
L174
L175
L176
L177
L178
L179
L180
L181
L182
L183
L184
L185
L1
L2
L3
L4
L5
L6
L7
L8
L9
L10
L11
L12
L13
L14
L15
L16
L17
L18
L19
L20
L21
L22
L23
L24
L25
L26
L27
L28
L29
L30
L31
L32
L33
L191
L192
L193
L190
C100
C101
C102
C56
C57
C58
C59
C93
C94
C95
C96
C97
C98
C99
C101
C102
