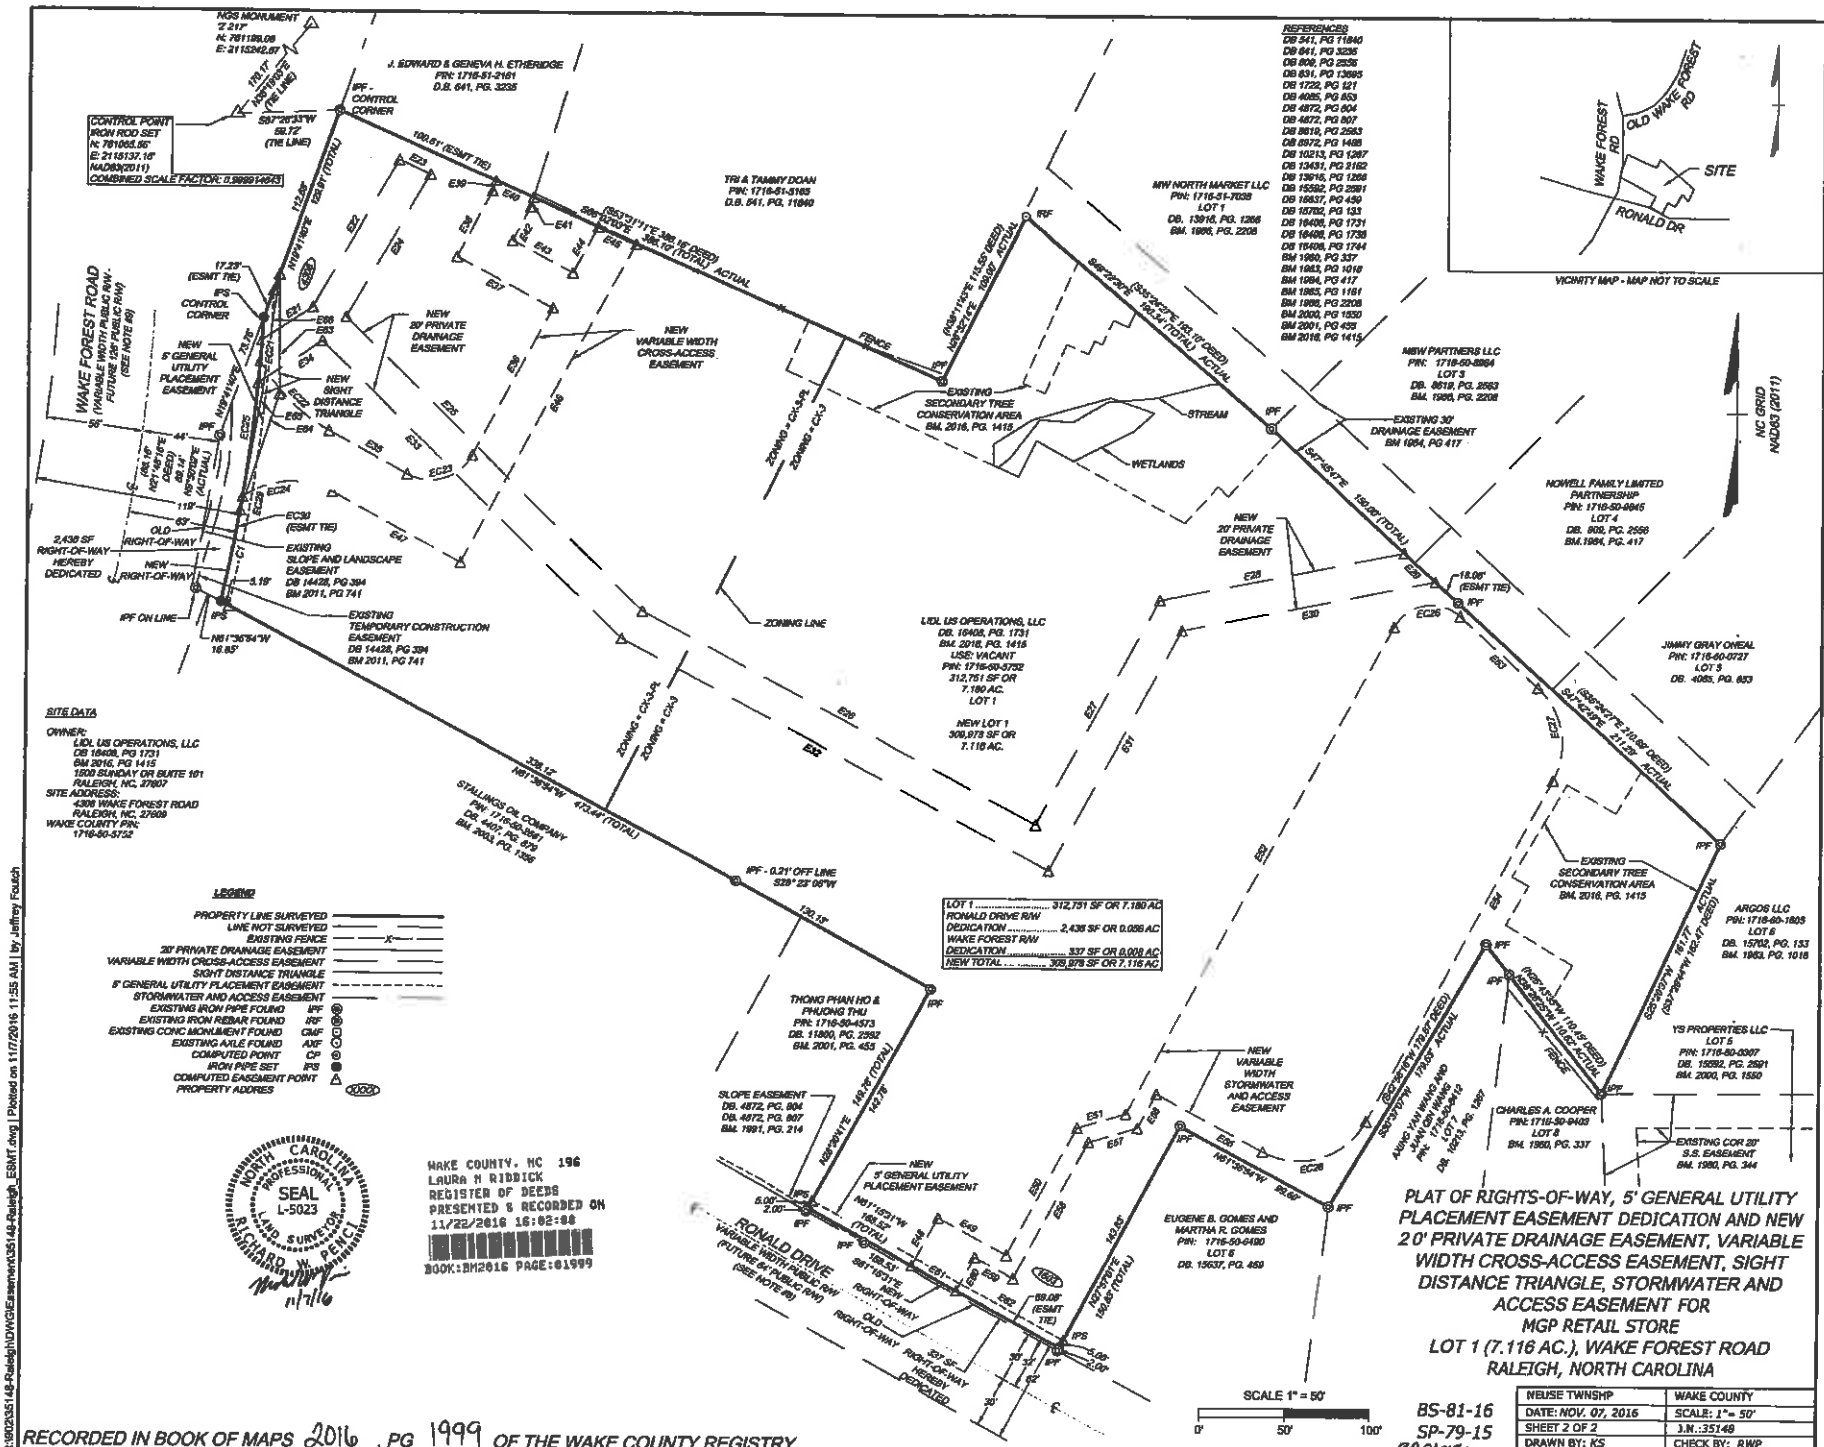

PLAT OF RIGHTS-OF-WAY, 5' GENERAL UTILITY PLACEMENT EASEMENT DEDICATION AND NEW 20' PRIVATE DRAINAGE EASEMENT, VARIABLE WIDTH CROSS-ACCESS EASEMENT, SIGHT DISTANCE TRIANGLE, STORMWATER AND ACCESS EASEMENT FOR MGP RETAIL STORE

LOT 1 (7.116 AC.), WAKE FOREST ROAD
RALEIGH, NORTH CAROLINA

BS-81-16
SP-79-15
RA010180

NEUSE TWNSHP	WAKE COUNTY
DATE: NOV. 07, 2016	SCALE: 1"= 50'
SHEET 2 OF 2	J.N.:35148
DRAWN BY: KS	CHECK BY: RWP

THIS DRAWING PREPARED AT THE BUILDERS OFFICE
5410 TRINITY ROAD, 999A JOE J. RALEIGH, NC 27617
TEL 919.851.1912 FAX 919.851.1918 WWW.TIMMONSGROUP.COM
NORTH CAROLINA LICENSE NUMBER C-1453

YOUR VISION ACHIEVED THROUGH US.

Site Development | Residential | Infrastructure | Technology

TIMMONS GROUP

RECORDED IN BOOK OF MAPS 2016, PG 1999 OF THE WAKE COUNTY REGISTRY