NORTH CAROLINA PROFESSIONAL SEAL L-4720 LAND SURVEYOR RONALD T. FREDERICK

I HEREBY CERTIFY THAT THIS PLAT IS OF THE FOLLOWING TYPE: G.S. 47-30 (f)(11)(a). THIS SURVEY CREATES SUBDIVISION OF LAND WITHIN THE AREA OF A COUNTY OR MUNICIPALITY THAT HAS AN ORDINANCE THAT REGULATES PARCELS OF LAND.

RONALD T. FREDERICK PLS L-4720 6-19-2018

GENERAL NOTES

1.) FOR GENERAL NOTES SEE SHEET 1.

FOR REGISTRATION
Sharon A. Davis
REGISTER OF DEEDS
Durham County, NC
2018 Jun 26 09:34:49 AM
BK:199 PG:165-165
PLAT
FEE: $21.00
INSTRUMENT # 2018021859
TREDFEARN
2018021859

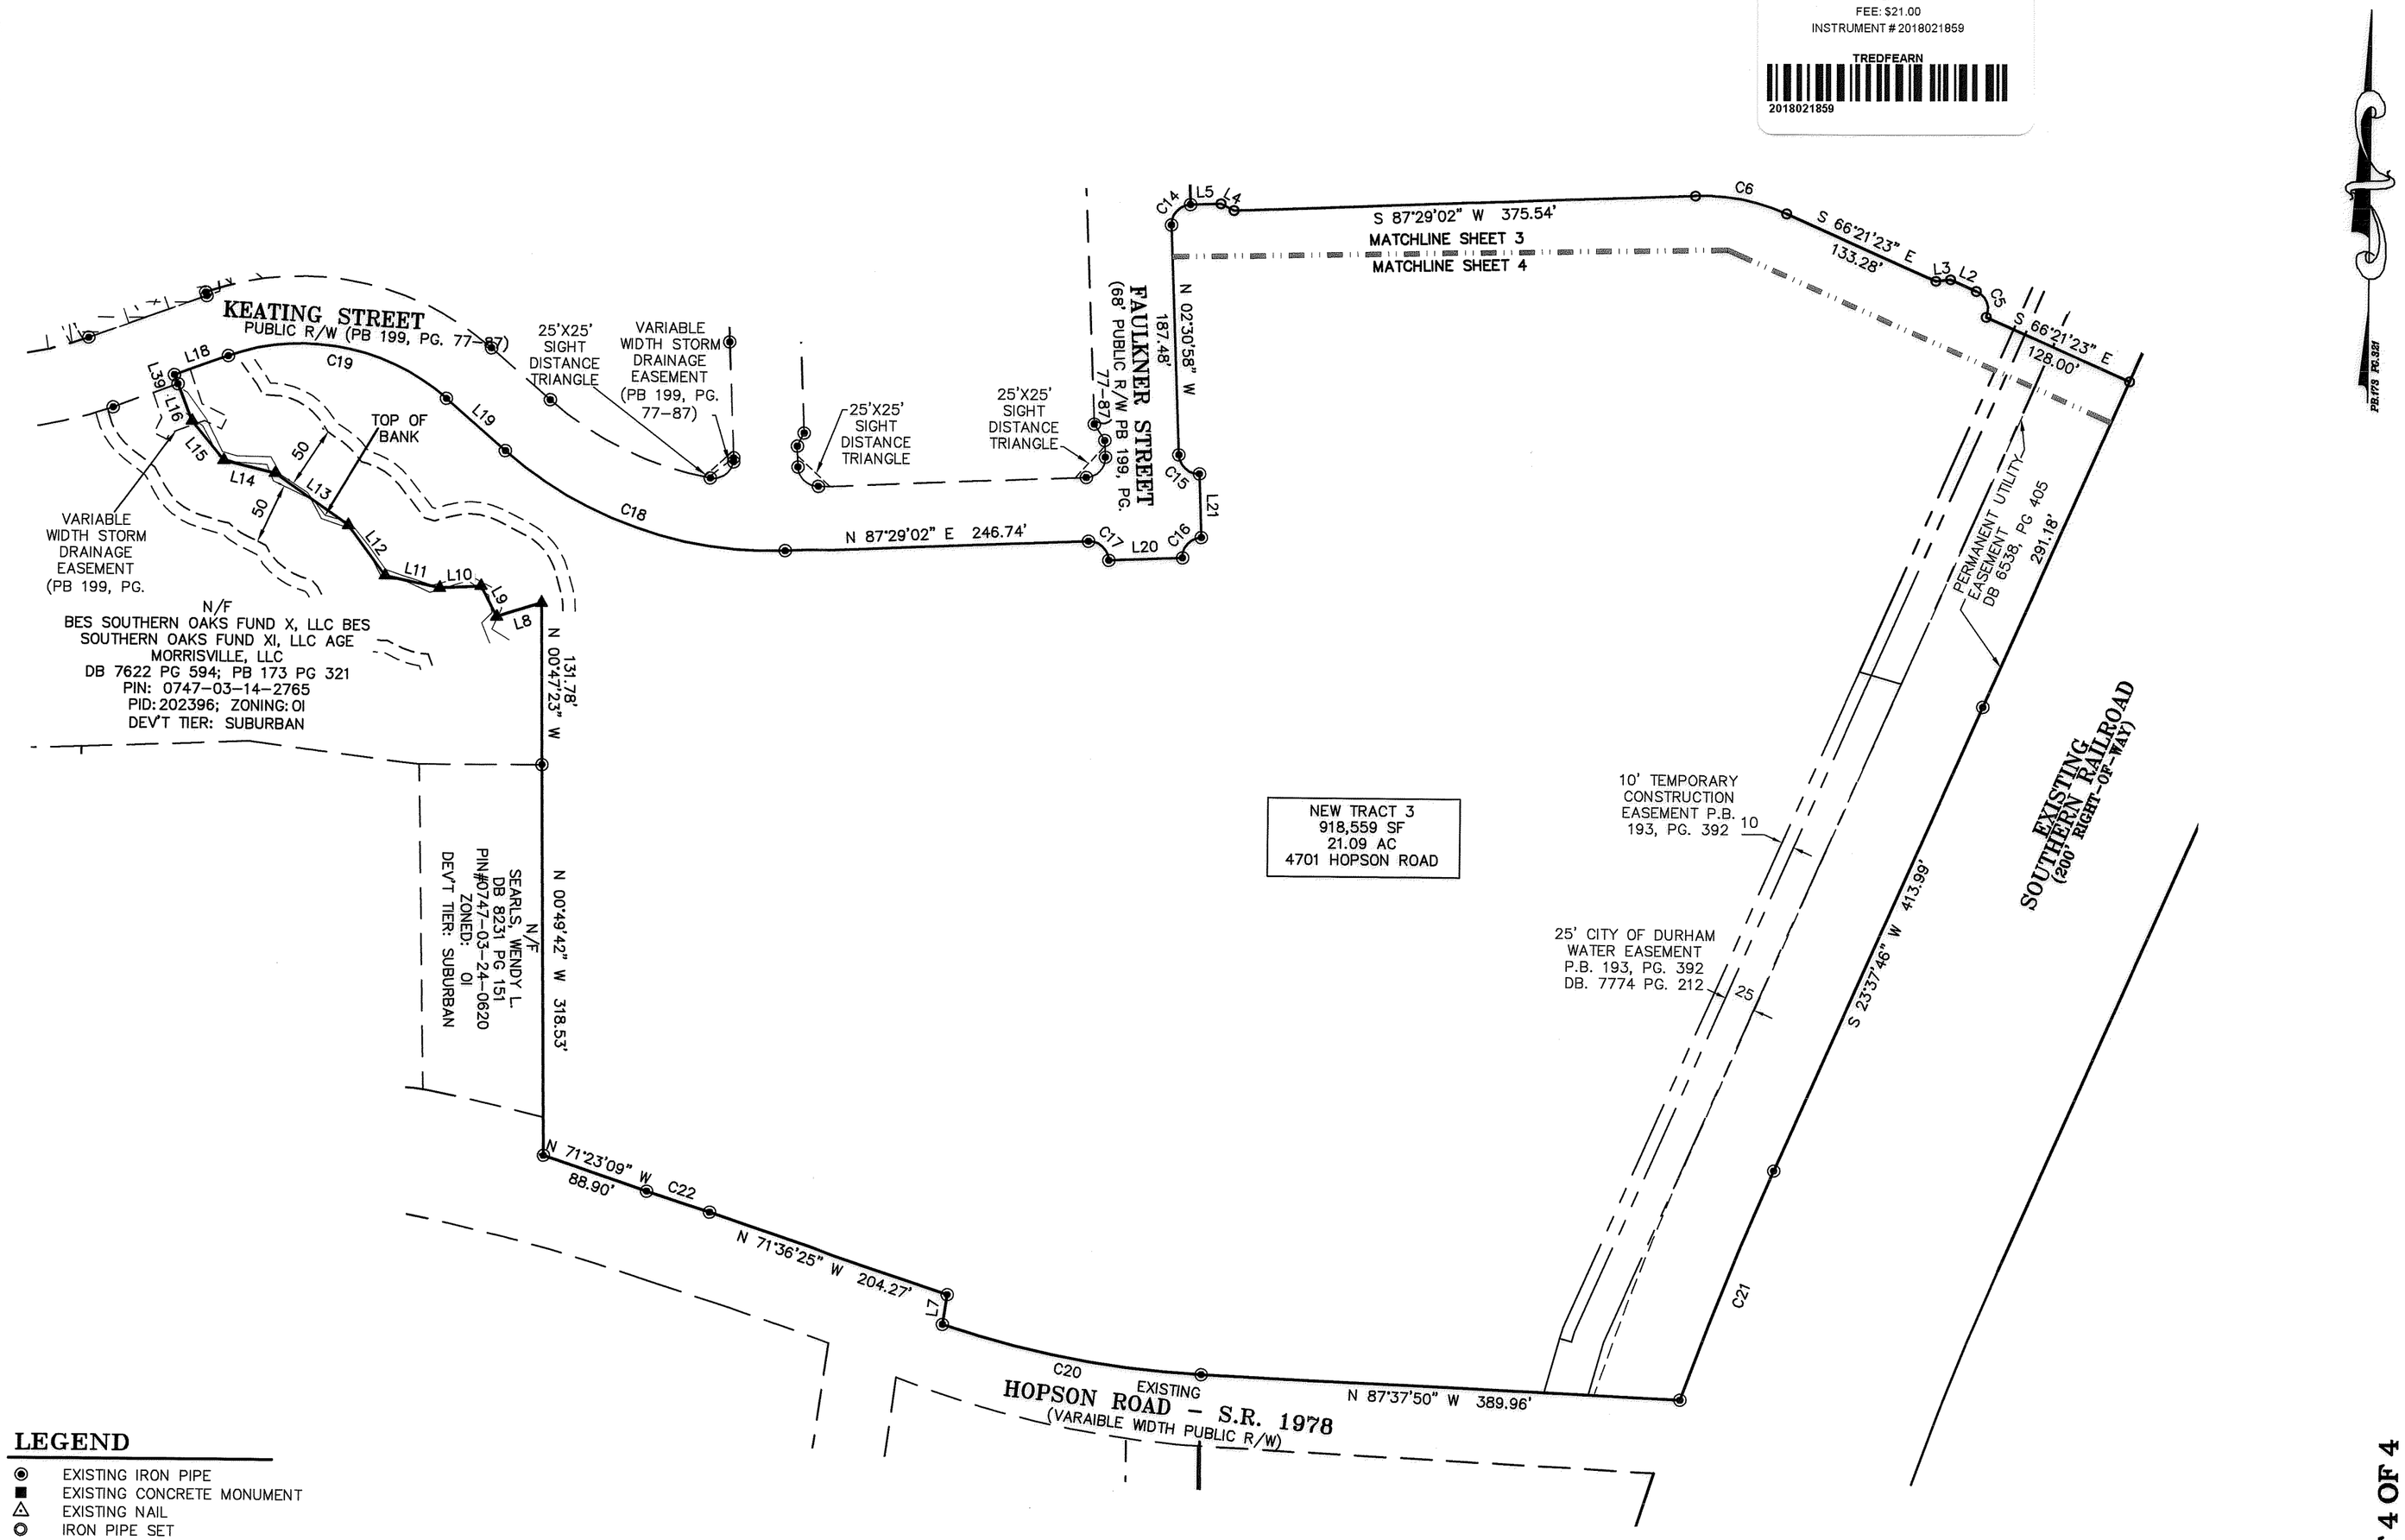

LEGEND

- EXISTING IRON PIPE
- EXISTING CONCRETE MONUMENT
- EXISTING NAIL
- IRON PIPE SET
- CONCRETE MONUMENT SET
- CALCULATED POINT
- XXXX ADDRESS
- 0.2% ANNUAL CHANCE FLOOD ZONE X
- OPEN SPACE

GRAPHIC SCALE
100 0 50 100 200
1 inch = 100 ft.

DURHAM FILE # S1800172

SHEET 4 OF 4

X:\Projects\PLT\PLT-17000\Survey\Plats\PLT17000-F1 Subdivision.dwg, 6/25/2018 11:23:57 AM, Martin, Katie

THE JOHN R. McADAMS COMPANY, INC.
2905 Meridian Parkway
Durham, North Carolina 27713
License No.: C-0293
(800) 733-5646 • McAdamsCo.com

McADAMS

REVISIONS:

DAVIS PARK APARTMENTS

EXEMPT SUBDIVISION PLAT

TRIANGLE TOWNSHIP, DURHAM COUNTY, NORTH CAROLINA

FINAL PLAT

PROJECT NO.	PLT17000
FILENAME:	PLT17000-F1
SURVEYED BY:	RTF
DRAWN BY:	KMM
SCALE:	1"=100'
DATE:	06/04/2018

McADAMS