101-67

CURVE DATA						
CURVE	Δ	R	T	L	LC	CH. BR.
1	6°-34'-50"	854.18'	49.11	98.10	98.09'	S 2° 27'-15" W
2	37°-20'-22"	220.73'	74.58	143.85	141.32'	S 24° 24'-51" W
3	0°-01'-25"	3,690.96'	0.76	1.52	1.51	S 22° 30'-13" E

FILED
BOOK 101 PAGE 67
JUL 9 10 11 AM '82
RUTH C. GARRETT
REGISTER OF DEEDS
DURHAM COUNTY, N.C.

LEGEND

o = IRONS

◎ = MONS

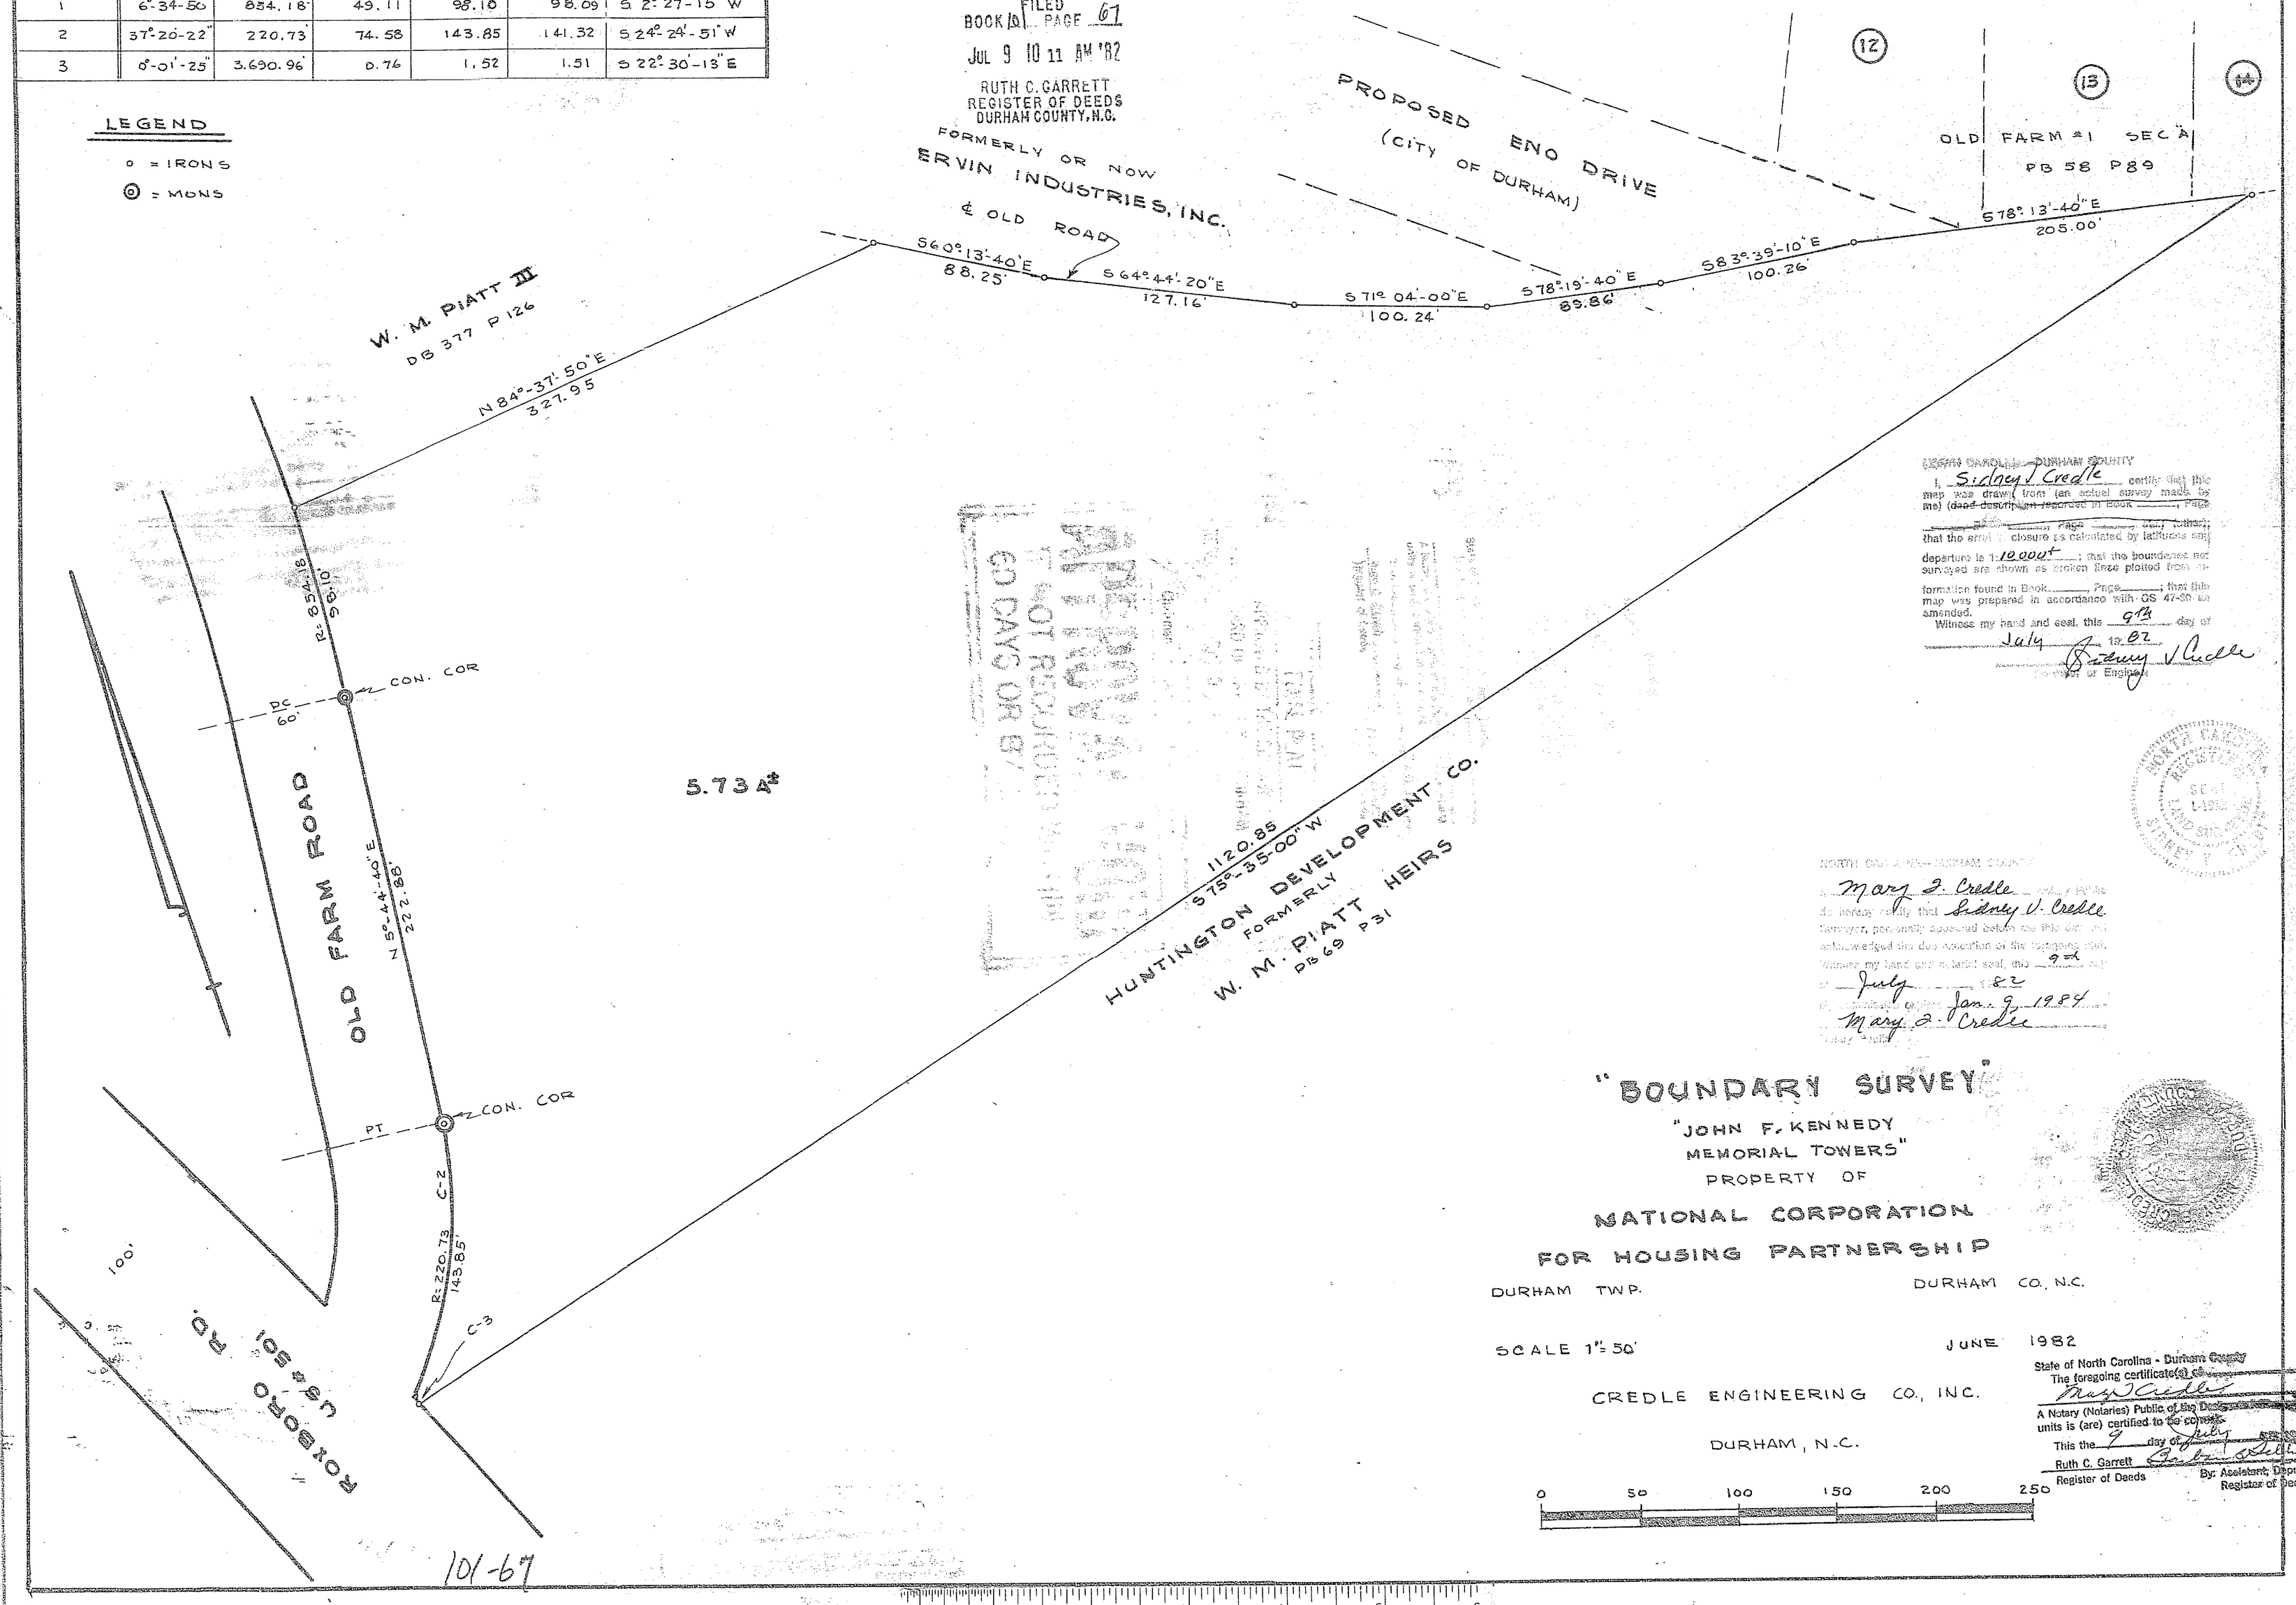

NORTH CAROLINA—DURHAM COUNTY

I, Sidney V. Credle certify that this map was drawn (from an actual survey made by me) (~~deed description recorded in Book _____, Page _____, etc.~~) ~~Page _____, etc.~~ (other); that the error of closure is calculated by latitudes and departure is 1:10,000+; that the boundaries not surveyed are shown as broken lines plotted from information found in Book _____, Page _____; that this map was prepared in accordance with GS 47-30 as amended.

Witness my hand and seal, this 9th day of July, 1982

Sidney V. Credle
Professional Engineer

NORTH CAROLINA—DURHAM COUNTY

Mary J. Credle, a Notary Public do hereby certify that Sidney V. Credle Surveyor, personally appeared before me this day and acknowledged the due execution of the foregoing map. Witness my hand and notarial seal, this 9th day of July, 1982

My commission expires Jan. 9, 1984

Mary J. Credle
Notary Public

"BOUNDARY SURVEY"

"JOHN F. KENNEDY MEMORIAL TOWERS"

PROPERTY OF

NATIONAL CORPORATION FOR HOUSING PARTNERSHIP

DURHAM TWP. DURHAM CO., N.C.

SCALE 1" = 50' JUNE 1982

CREDLE ENGINEERING CO., INC.

DURHAM, N.C.

0 50 100 150 200 250

State of North Carolina - Durham County
The foregoing certificate(s) of Mary J. Credle
A Notary (Notaries) Public of the Designated units is (are) certified to be correct.
This the 9 day of July 1982
Ruth C. Garrett
Register of Deeds By: Assistant Deputy Register of Deeds