Doc No: 30008250
Recorded: 09/27/2019 11:43:10 AM
Fee Amt: $21.00 Page 1 of 1
Orange County North Carolina
Mark Chilton, Register of Deeds
BK 120 PG 193 - 193 (1)

LEGEND

H-018	MILEPOST
△	NEW MONUMENT SET (SEE DETAIL)
△NGS	NATIONAL GEODETIC SURVEY (NGS) MONUMENT
HARN	HIGH ACCURACY REFERENCE NETWORK
CORS	CONTINUOUSLY OPERATING REFERENCE STATION
NAVD88	NORTH AMERICAN VERTICAL DATUMN OF 1988
NCRR	NORTH CAROLINA RAILROAD COMPANY
NCGS	NORTH CAROLINA GEODETIC SURVEY
NOAA	NATIONAL OCEANIC AND ATMOSPHERIC ADMIN
NOS	NATIONAL OCEAN SERVICE
GPS	GLOBAL POSITIONING SYSTEM
	BASELINE
	NCRR CORRIDOR-200' WIDE (TYPICAL) ESTABLISHED 1853
	CENTERLINE H-LINE

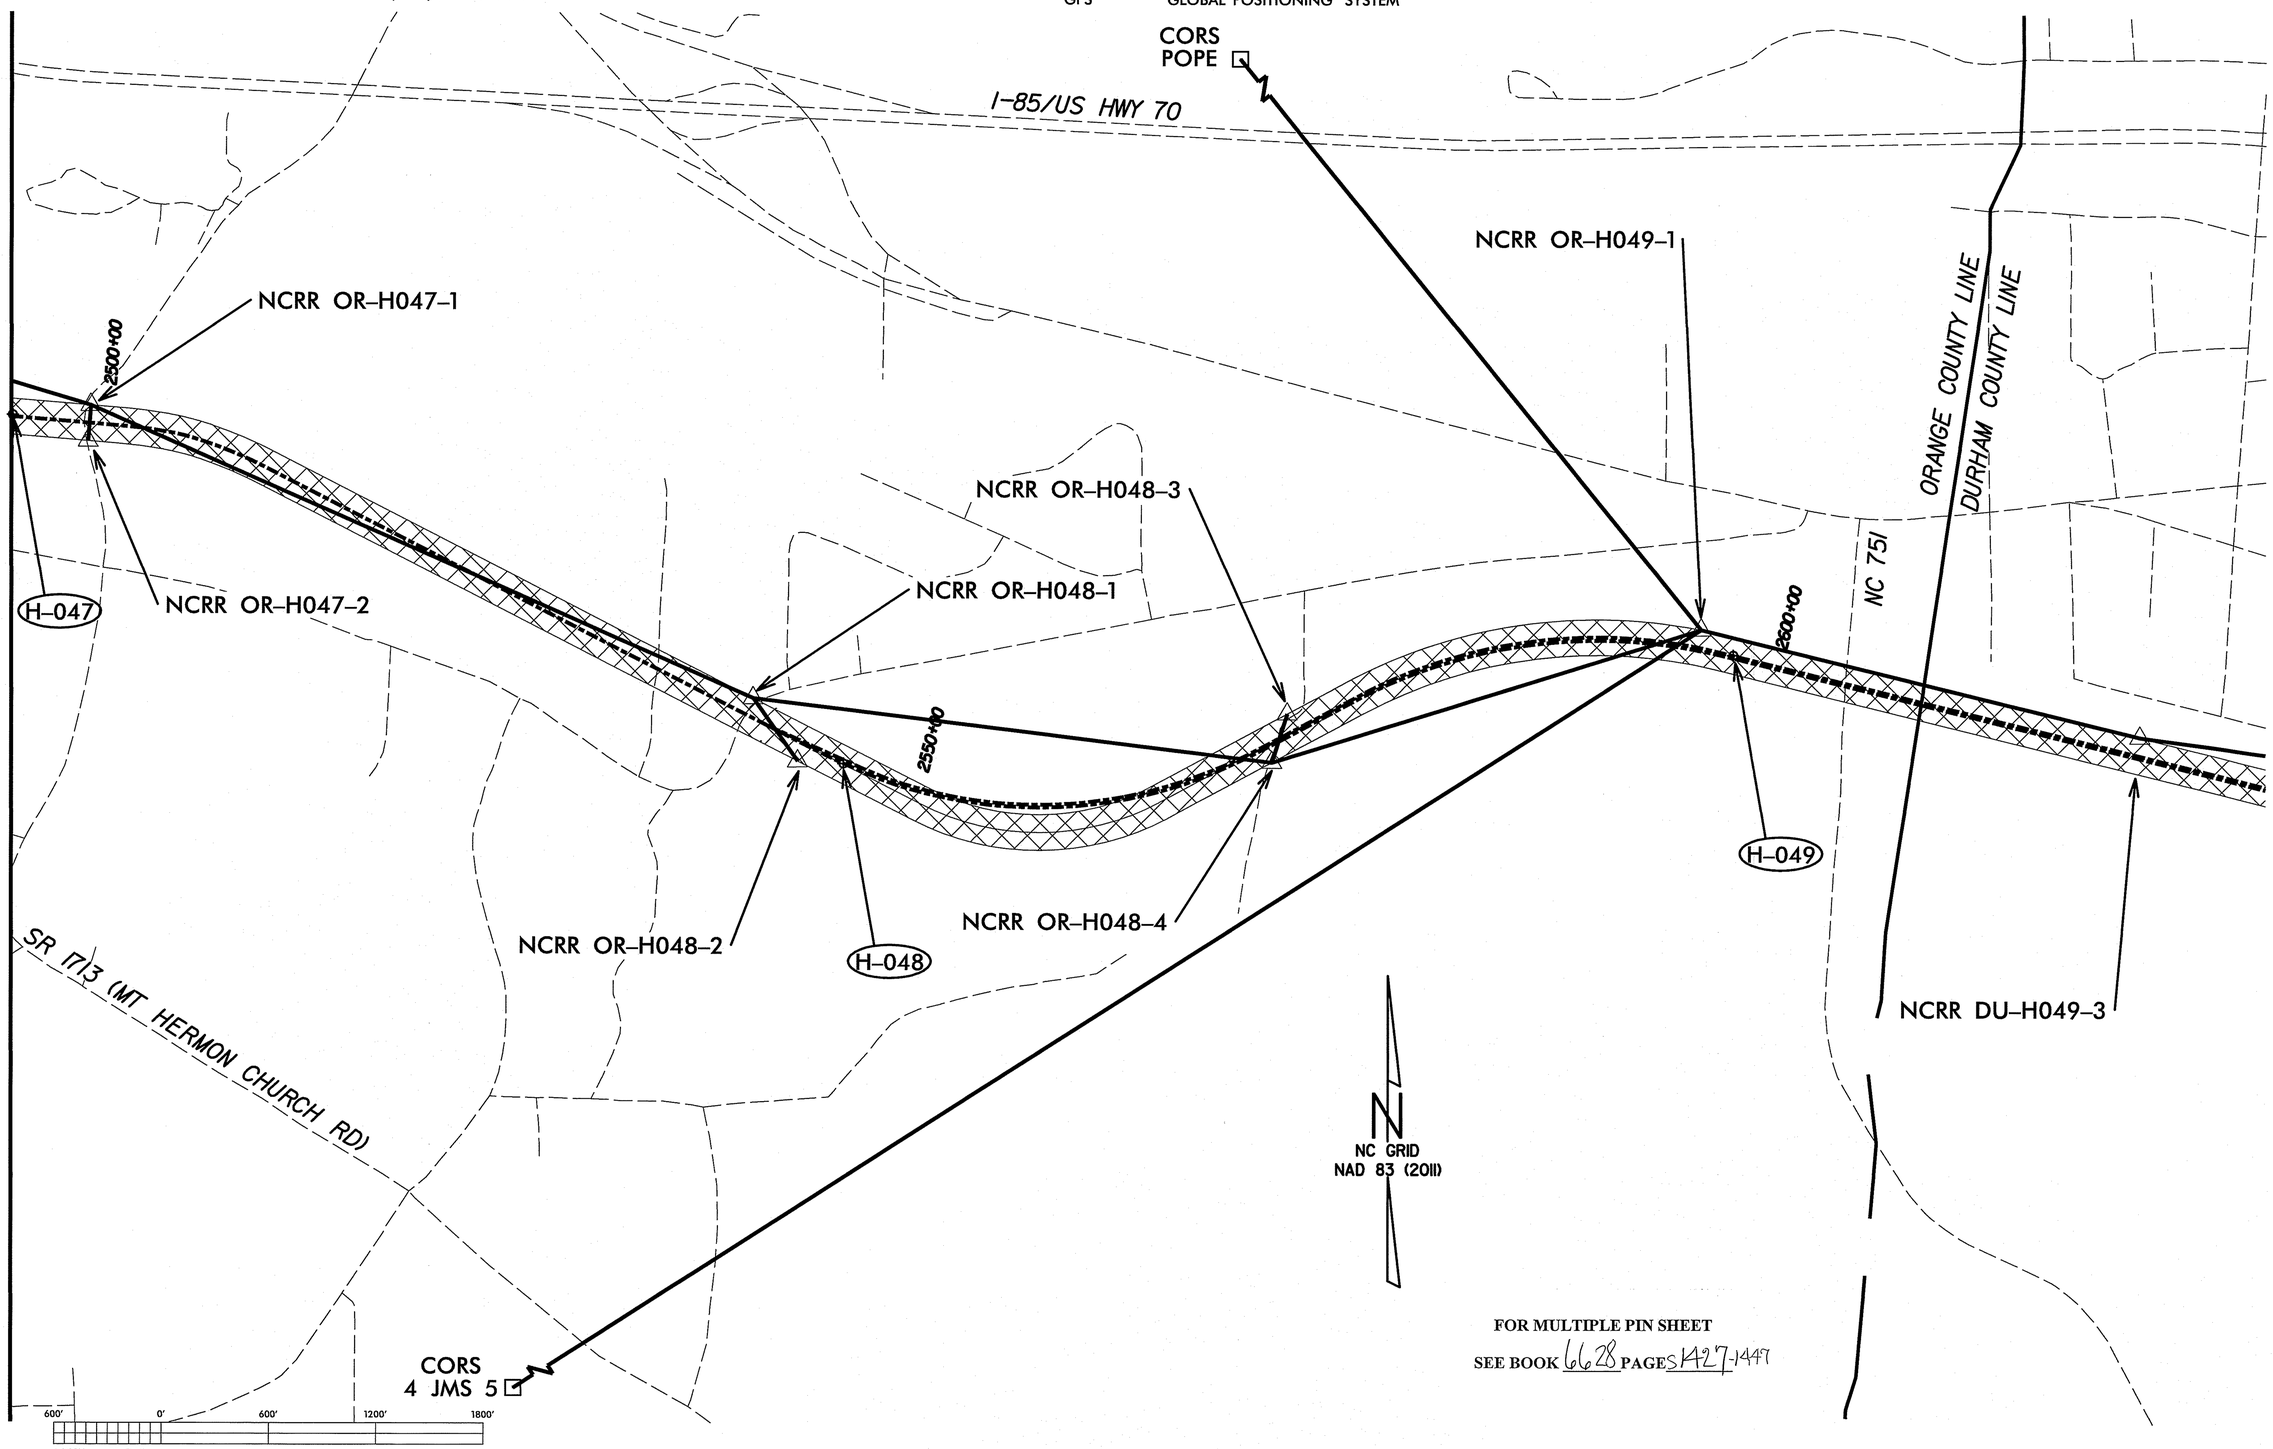

MATCHLINE SHEET 9

FOR MULTIPLE PIN SHEET
SEE BOOK 6628 PAGES 1427-1449

REV.NO.	DESCRIPTIONS	DATE

REVISIONS

SEAL
NORTH CAROLINA PROFESSIONAL SEAL L-3660 LAND SURVEYOR TIM VAN GELDER 9/5/19

McKIM & CREED
1730 VARISTY DRIVE, SUITE 500
RALEIGH, NC 27606
(P) 919-233-8091 (F) 919-233-8031
F-1222
www.mckimcreed.com

NORTH CAROLINA RAILROAD COMPANY
CORRIDOR MONUMENTATION PROJECT
ORANGE COUNTY, NORTH CAROLINA

GEODETIC CONTROL MAP

DATE:	SEPT 5, 2019
MCE PROJ. #	04173-0005
DRAWN	JTP /SCB
DESIGNED	N/A
CHECKED	SCB
PROJ. MGR.	TVG

SCALE
HORIZONTAL: 1" = 600'
VERTICAL: N-A

M&C FILE NUMBER

DRAWING NUMBER
SHEET 10 OF 10

STATUS: REVISION