99-197

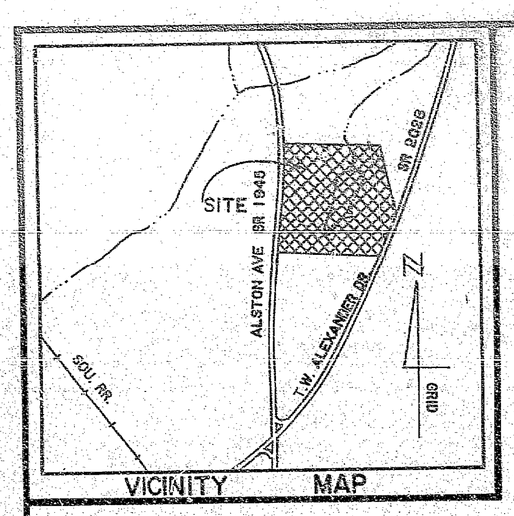

FILED
BOOK 99 PAGE 197
SEP 24 10 47 AM '81
RUTH C. GARRETT
REGISTER OF DEEDS
DURHAM COUNTY, N.C.

State of North Carolina - Durham County
The foregoing certificate(s) of
A Notary (Notaries) Public of the Designated Governmental Units is (are) certified to be correct.
This the 24 day of Sept A.D. 19 81
Ruth C. Garrett
Register of Deeds
By: Assistant, Deputy Register of Deeds

I, JEFF ARMSTRONG, BEING DULY SWORN SAY THAT THIS PLAT IS IN ALL RESPECTS CORRECT TO THE BEST OF MY KNOWLEDGE AND BELIEF; THAT THIS PLAT WAS PREPARED FROM AN ACTUAL FIELD SURVEY MADE BY ME AND COMPLETED, THAT THIS PROPERTY IS A PART OF THE LAND DESCRIBED IN DEED BOOK 188, VOL. , PAGE 149; THAT THE ERROR OF CLOSURE IS 1:50,000

NOTES:

REGISTERED LAND SURVEYOR L-2576

NORTH CAROLINA REGISTERED SEAL L-2576 SURVEYOR ARMSTRONG

I, TIM SMITH, NOTARY PUBLIC IN AND FOR THE COUNTY OF ROWAN AND STATE OF NORTH CAROLINA, DO HEREBY CERTIFY APPEARED BEFORE ME THIS DAY AND ACKNOWLEDGED THE DUE EXECUTION OF THE FOREGOING CERTIFICATE AND WITNESS MY HAND AND NOTORIAL SEAL THIS THE DAY OF

MY COMMISSION EXPIRES MAY 12, 1982

NOTARY - PUBLIC

TIM SMITH NOTARY PUBLIC ROWAN COUNTY, N.C.

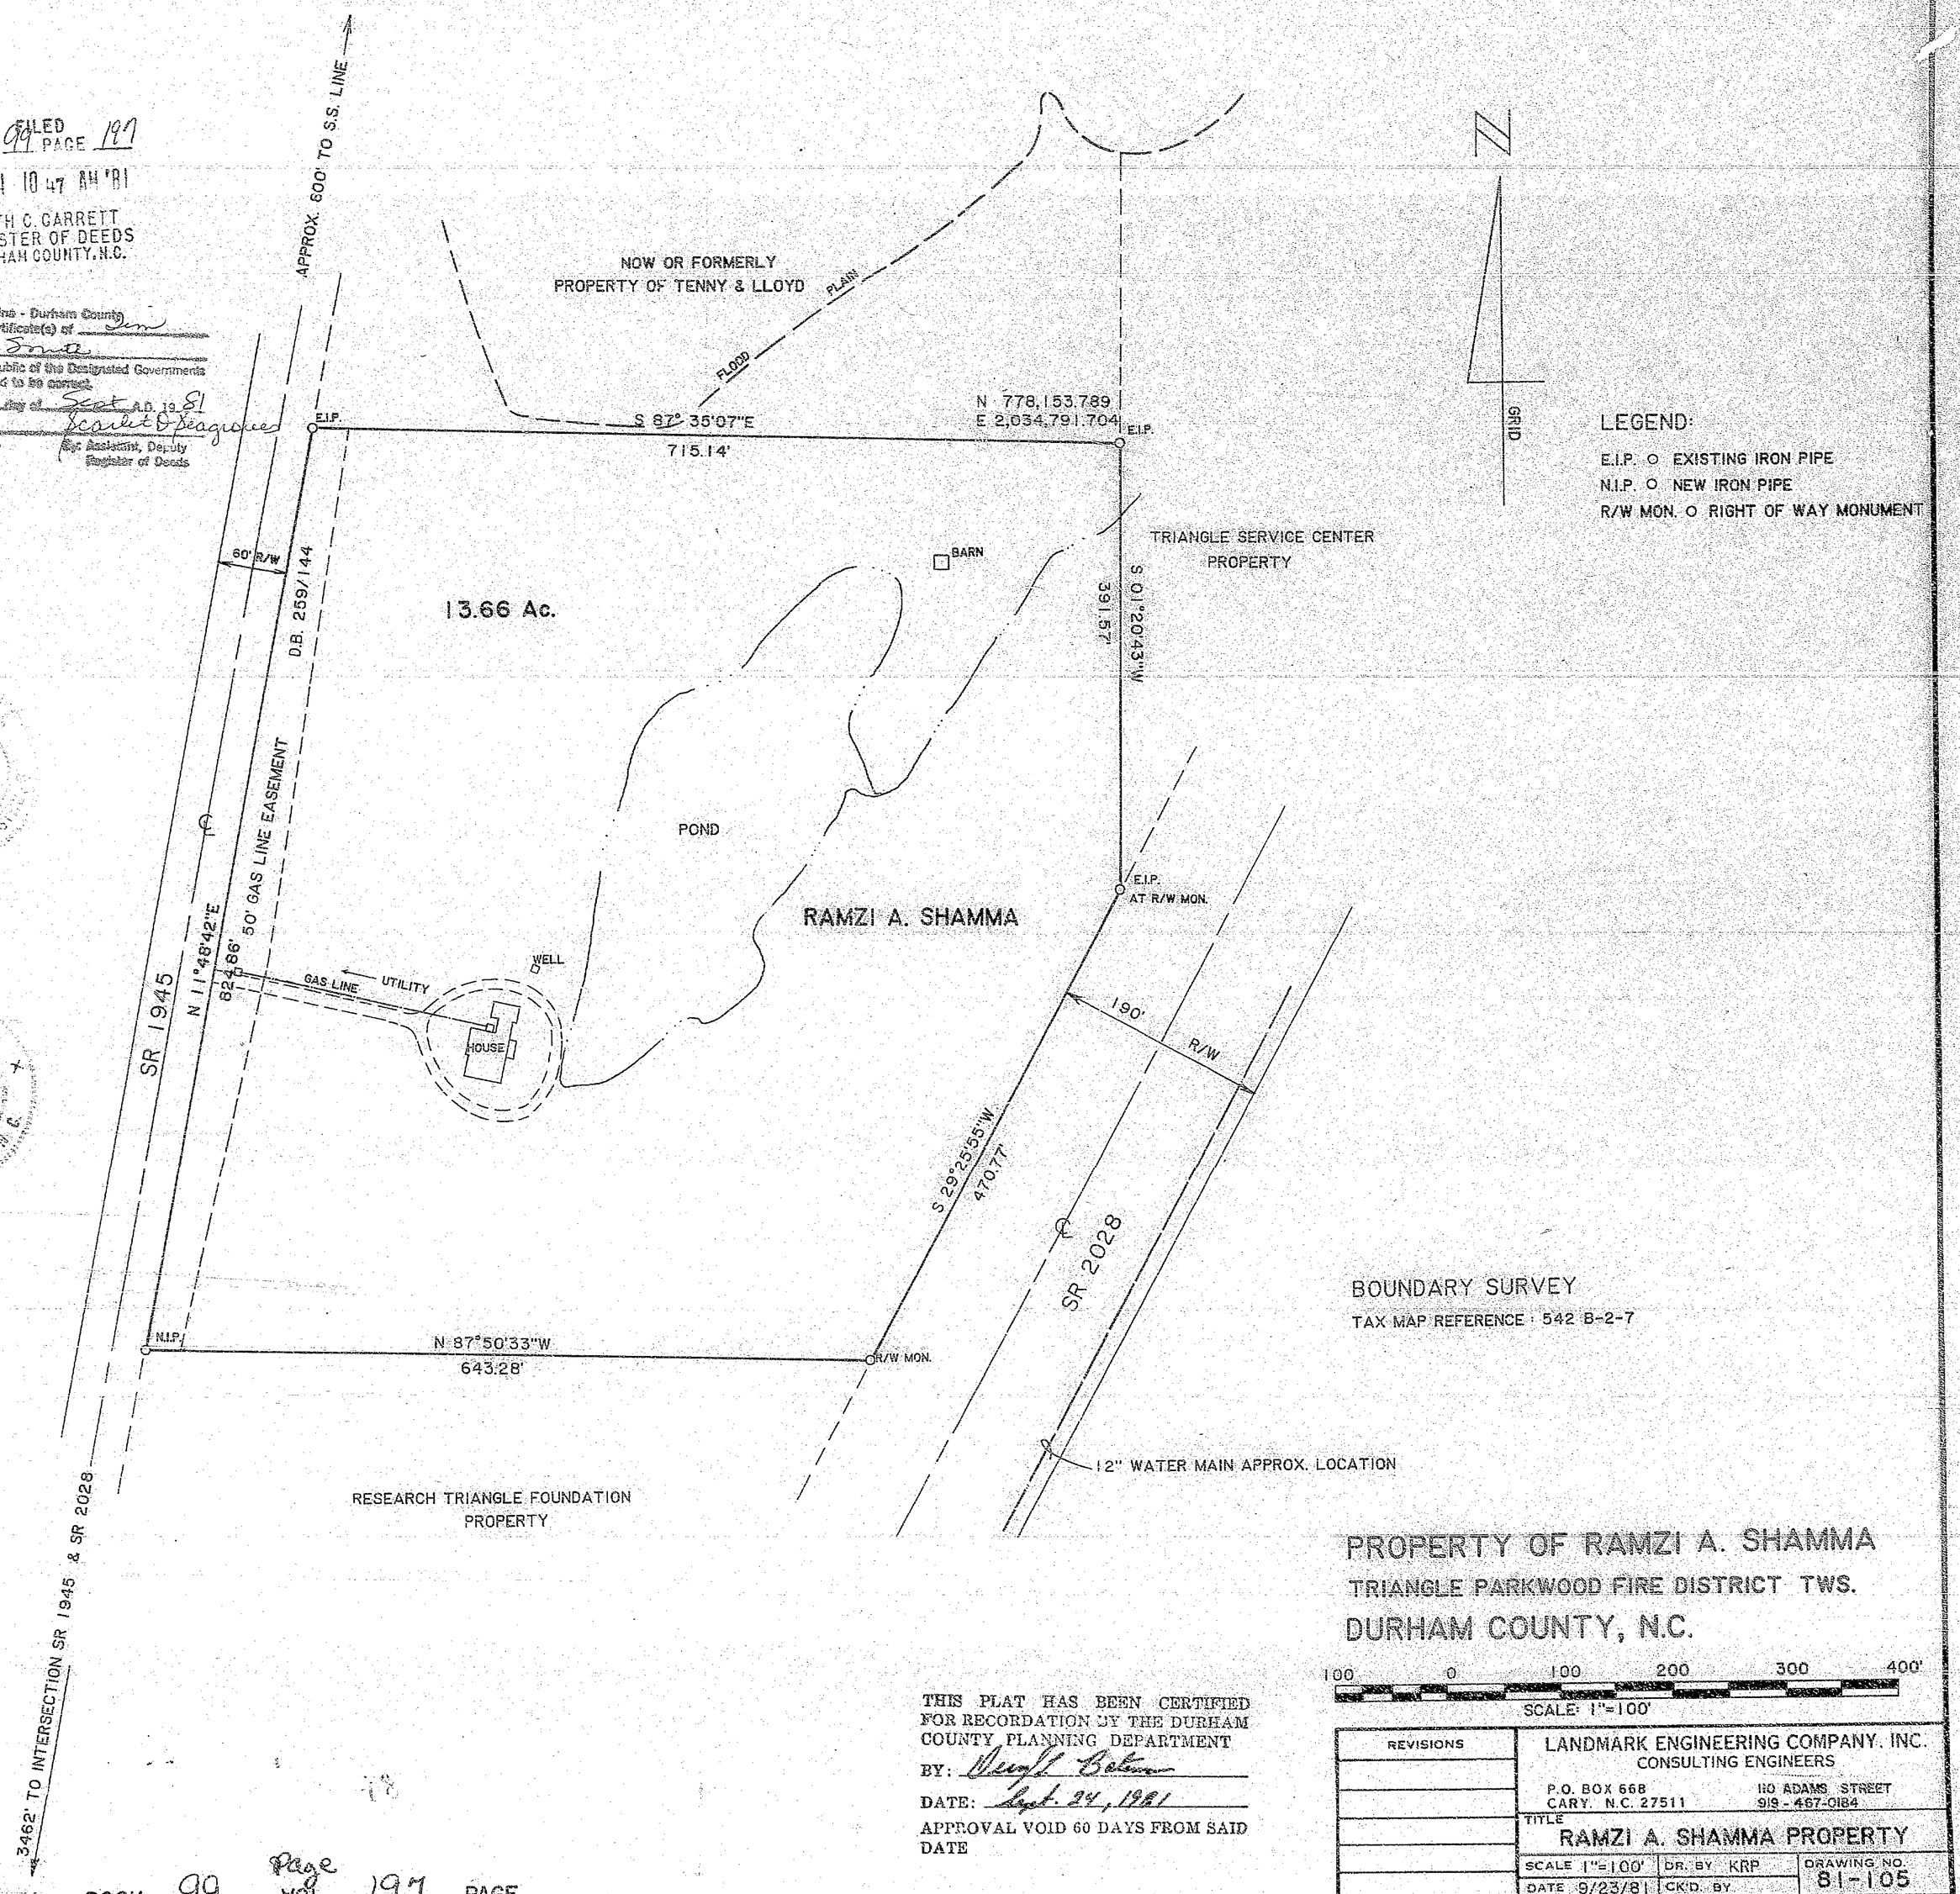

PROPERTY OF RAMZI A. SHAMMA
TRIANGLE PARKWOOD FIRE DISTRICT TWS.
DURHAM COUNTY, N.C.

100 0 100 200 300 400'
SCALE: 1"=100'

THIS PLAT HAS BEEN CERTIFIED FOR RECORDATION BY THE DURHAM COUNTY PLANNING DEPARTMENT
BY: Doug Bateman
DATE: Sept. 24, 1981
APPROVAL VOID 60 DAYS FROM SAID DATE

REVISIONS	LANDMARK ENGINEERING COMPANY, INC. CONSULTING ENGINEERS P.O. BOX 668, CARY, N.C. 27511 110 ADAMS STREET, 919-467-0184
	TITLE: RAMZI A. SHAMMA PROPERTY
	SCALE 1"=100' · DR. BY KRP · DRAWING NO. 81-105
	DATE 9/23/81 · CK'D. BY

RECORDED DURHAM COUNTY BOOK 99 Page VOL. 197 PAGE