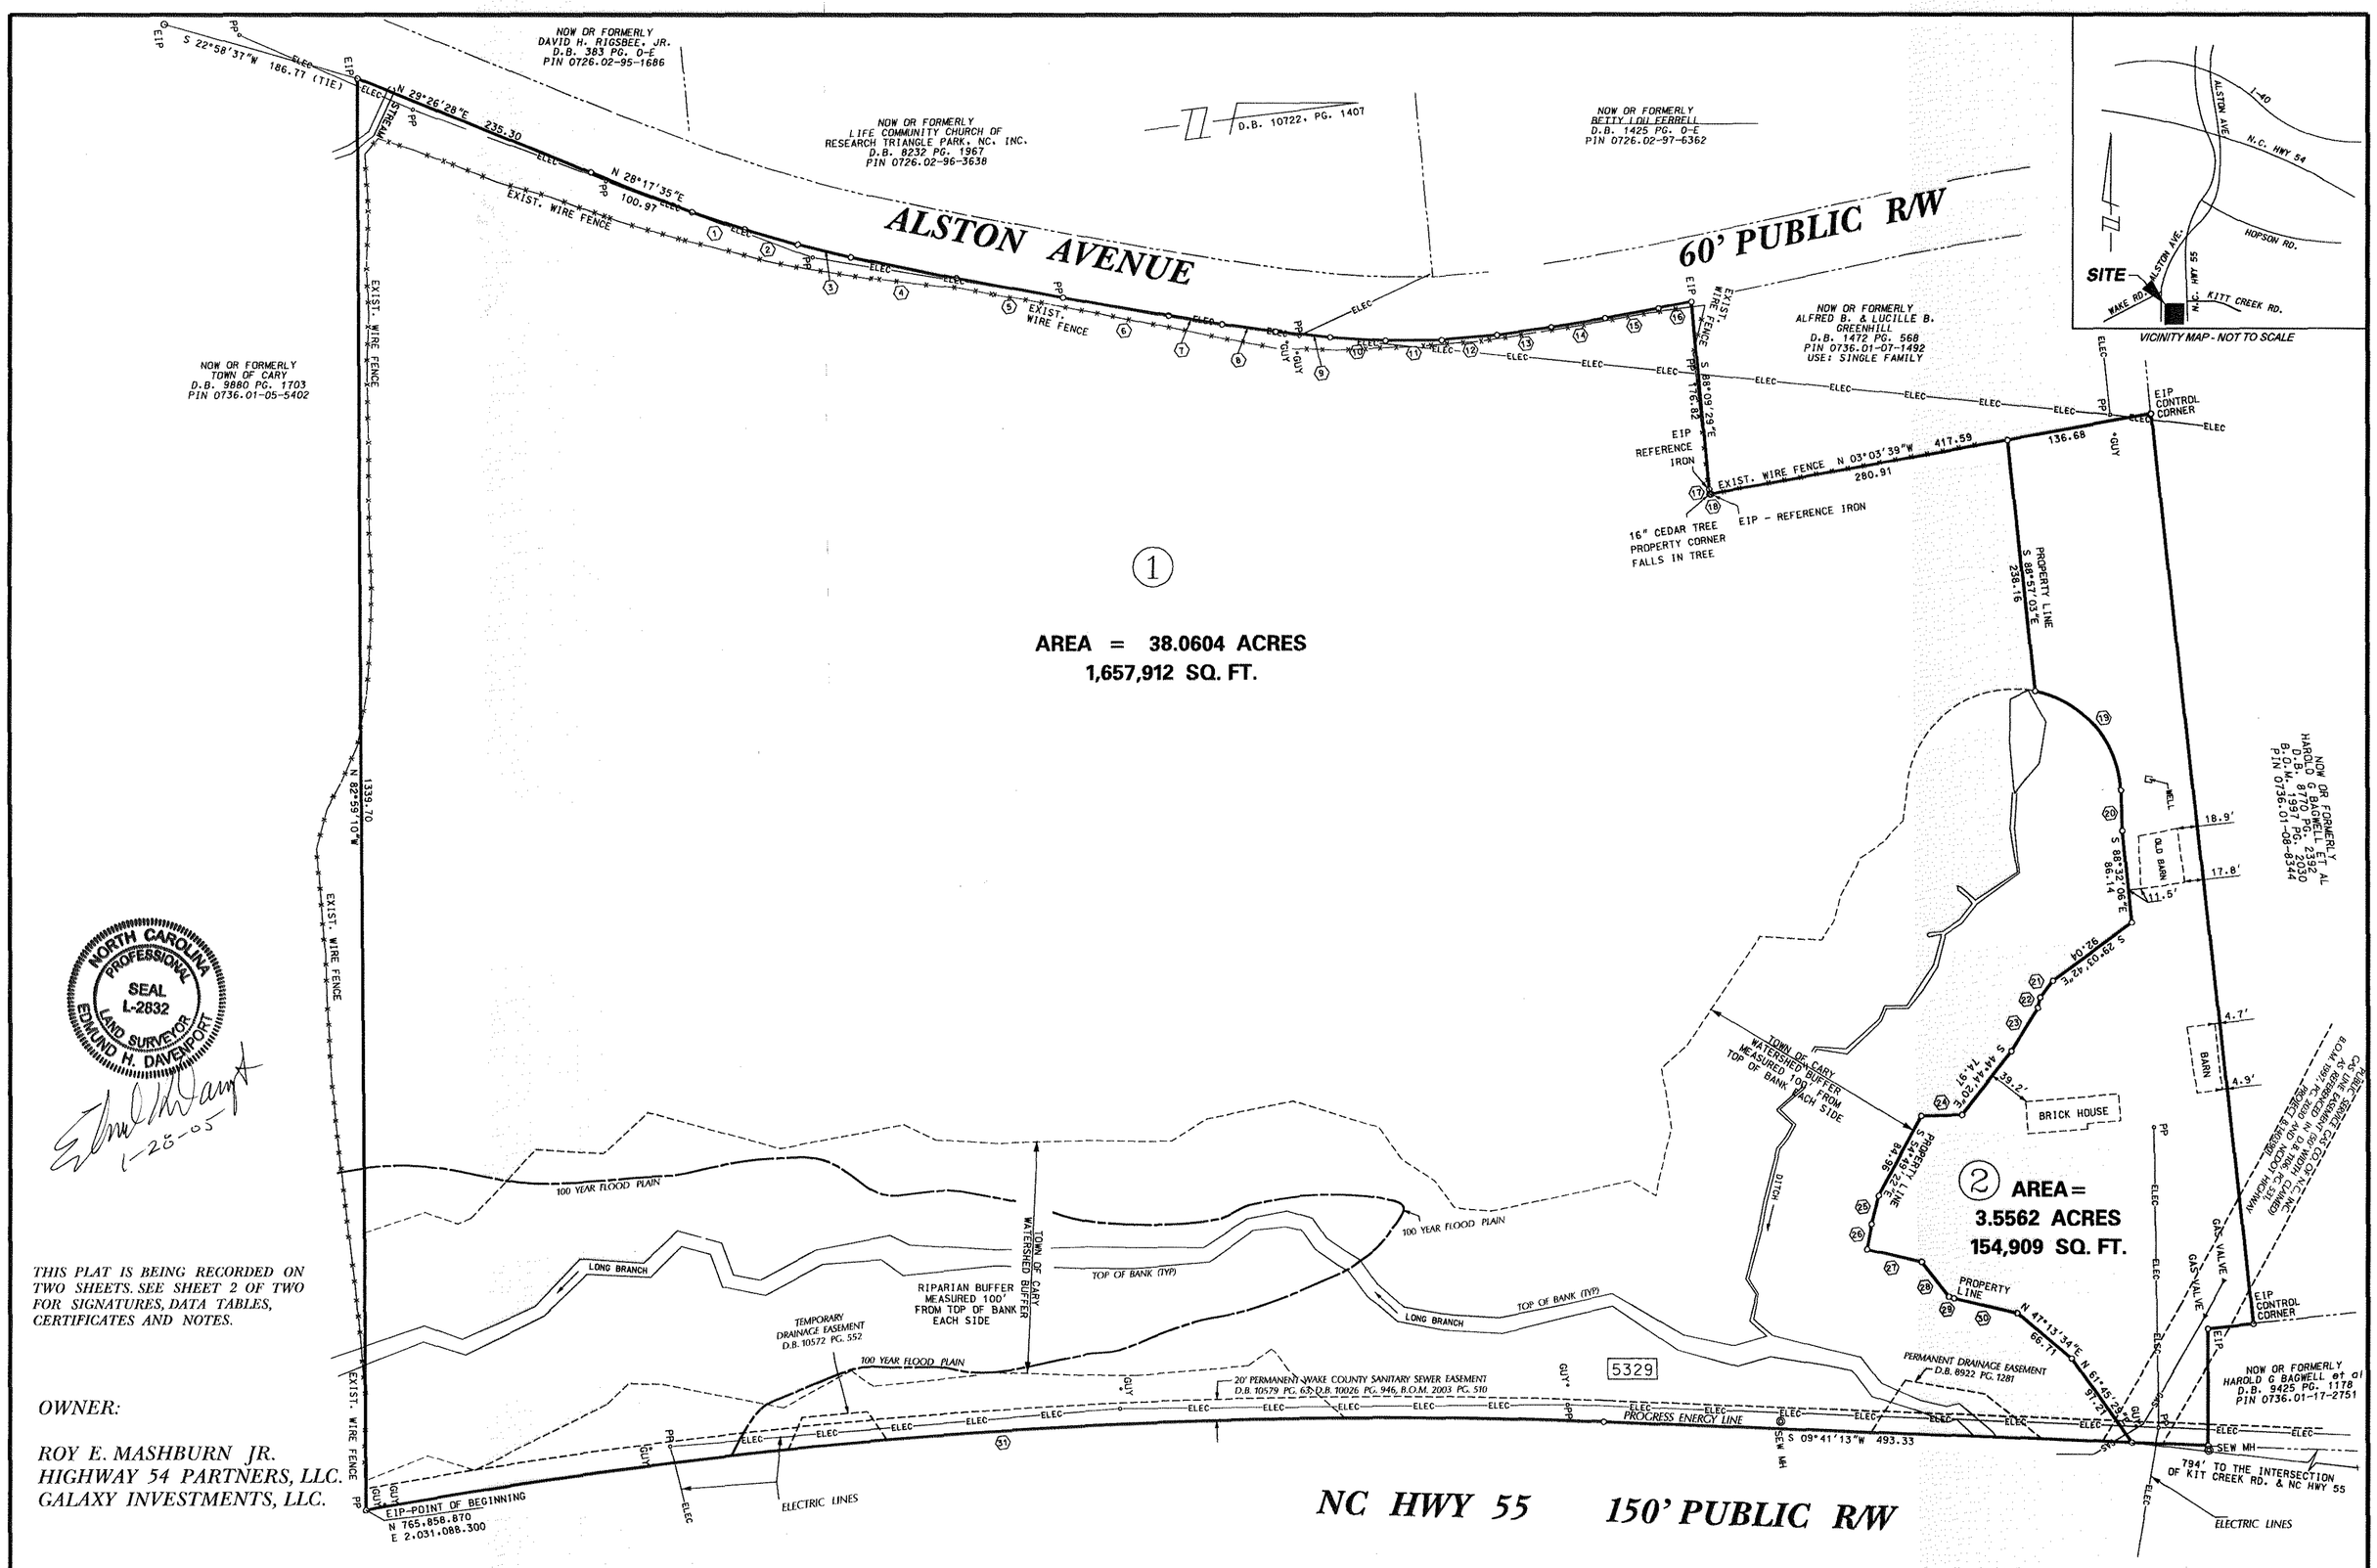

NORTH CAROLINA PROFESSIONAL SEAL L-2832 LAND SURVEYOR EDMUND H. DAVENPORT

1-28-05

THIS PLAT IS BEING RECORDED ON TWO SHEETS. SEE SHEET 2 OF TWO FOR SIGNATURES, DATA TABLES, CERTIFICATES AND NOTES.

OWNER:

ROY E. MASHBURN JR.
HIGHWAY 54 PARTNERS, LLC.
GALAXY INVESTMENTS, LLC.

RECORDED IN BOOK OF MAPS 2005, PAGE 351, WAKE COUNTY REGISTRY.

T.O.C. PROJECT 04-SP-156

WAKE COUNTY, NC 293
LAURA M RIDDICK
REGISTER OF DEEDS
PRESENTED & RECORDED ON
02/22/2005 AT 14:23:44

BOOK:BM2005 PAGE:00357

REV.	DATE	DESCRIPTION

BASS, NIXON & KENNEDY, INC.
CONSULTING ENGINEERS
•6310 CHAPEL HILL ROAD, SUITE 250
RALEIGH, NORTH CAROLINA 27607
•10405E LIGON MILL ROAD
WAKE FOREST, NORTH CAROLINA 27587
•TELEPHONE: (919)851-4422 OR (800)354-1879
FAX: (919)851-8968 (Ral.), (919)570-1362 (WF)

SURVEYED BY	
DRAWN BY	LRC
CHECKED BY	EHD
DATE	01/24/05

SUBDIVISION PLAT
PROPERTY OF

ROY E. MASHBURN JR.,
HIGHWAY 54 PARTNERS, LLC. &
GALAXY INVESTMENTS, LLC.

5329 N C HWY. 55

CARY, WHITE OAK TWSP., WAKE COUNTY N.C.

SHEET 1 OF 2

R:2002JOBS/02779007/RECPLT123004.DGN

Job Number