BK 54 PG 63

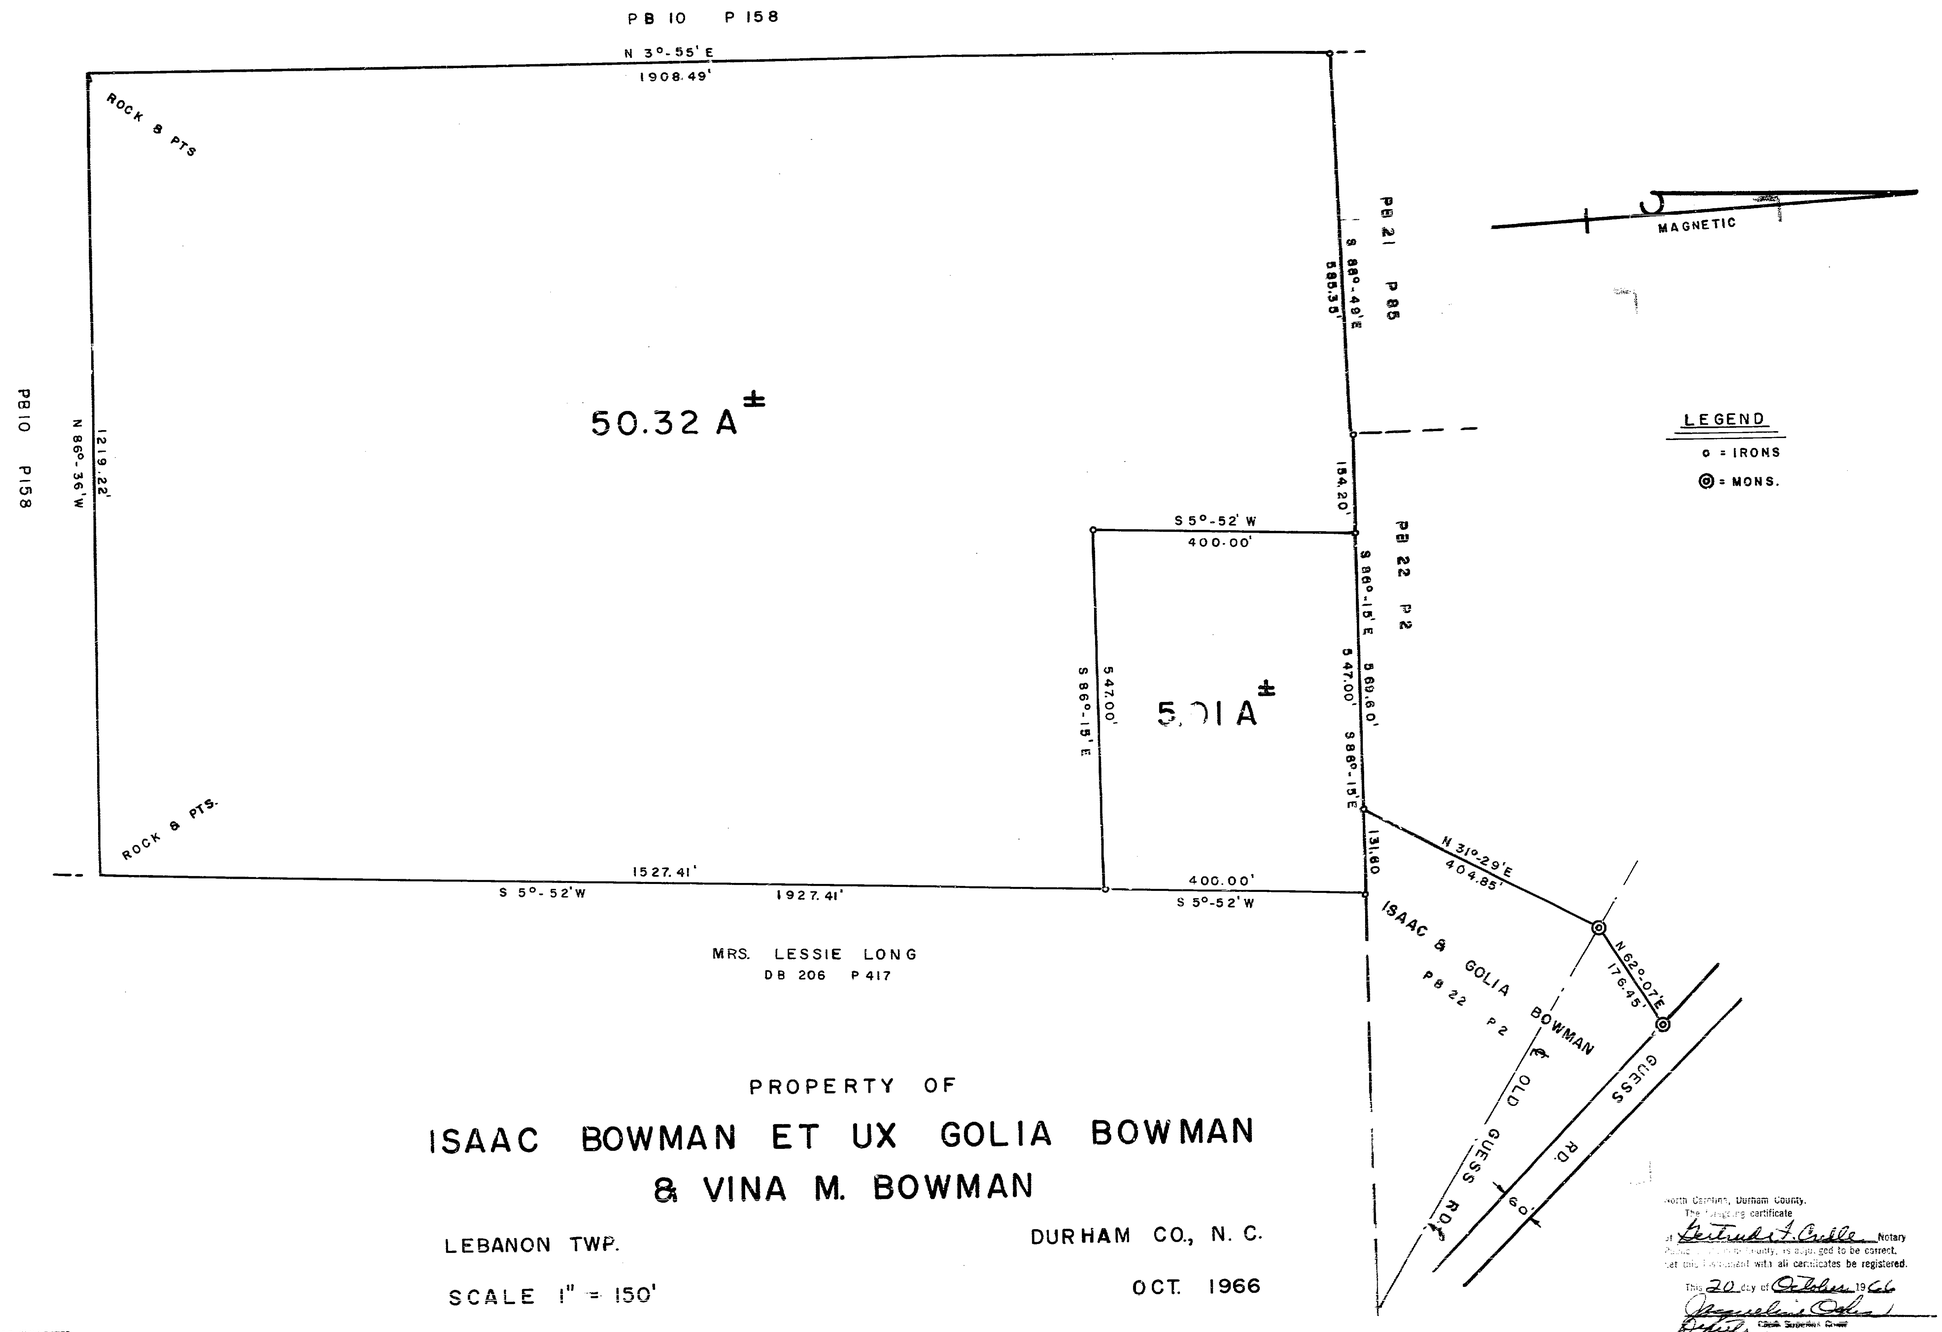

PROPERTY OF

ISAAC BOWMAN ET UX GOLIA BOWMAN & VINA M. BOWMAN

LEBANON TWP. DURHAM CO., N. C.

SCALE 1" = 150' OCT. 1966

CREDLE ENGINEERING COMPANY

DURHAM, N. C.

0 150 300 450 600 750

NORTH CAROLINA - DURHAM COUNTY

I, Sidney V. Credle, certify that this map was drawn from (an actual survey made by me) (~~deed description recorded in Book ....., Page ....., Book ....., Page ....., etc.) (other)~~; that the error of closure as calculated by latitudes and departures is 1:27,000; that the boundaries not surveyed are shown as broken lines plotted from information found in Book ....., Page .....; that this map was prepared in accordance with GS 47-30 as amended.

Witness my hand and seal, this 12th day of October 19 66

Sidney V. Credle

~~Surveyor or Engineer~~ #2185

NORTH CAROLINA DURHAM COUNTY

Filed for registration at 10 o'clock A M

OCT 20 1966 19 and registered in the office of the Register of Deeds for Durham County in Book 54 Page 63

OCT 20 1966 19

A. J. Fleishman

REGISTER OF DEEDS

By Marjorie H. Womack

Deputy

North Carolina, Durham County.

The foregoing certificate of Gertrude T. Credle Notary Public, Durham County, is adjudged to be correct. Let this instrument with all certificates be registered.

This 20 day of October 1966

Marjorie H. Womack

Deputy Clerk Superior Court

North Carolina - Durham County

Sidney V. Credle, being duly sworn, says that the above plat is in every respect correct to the best of my knowledge and belief and was prepared from an actual survey made by me on the 12th day of Oct. 1966. That said land or portion thereof is (is not) within corporate city limits of City of Durham or within one mile outside thereof; that this map has been submitted to and approved by City of Durham.

Sidney V. Credle

Subscribed and sworn to before me this 12th day of Oct. 1966

Gertrude T. Credle

Notary Public, My Com. Expires 1-31-68

(Seal)