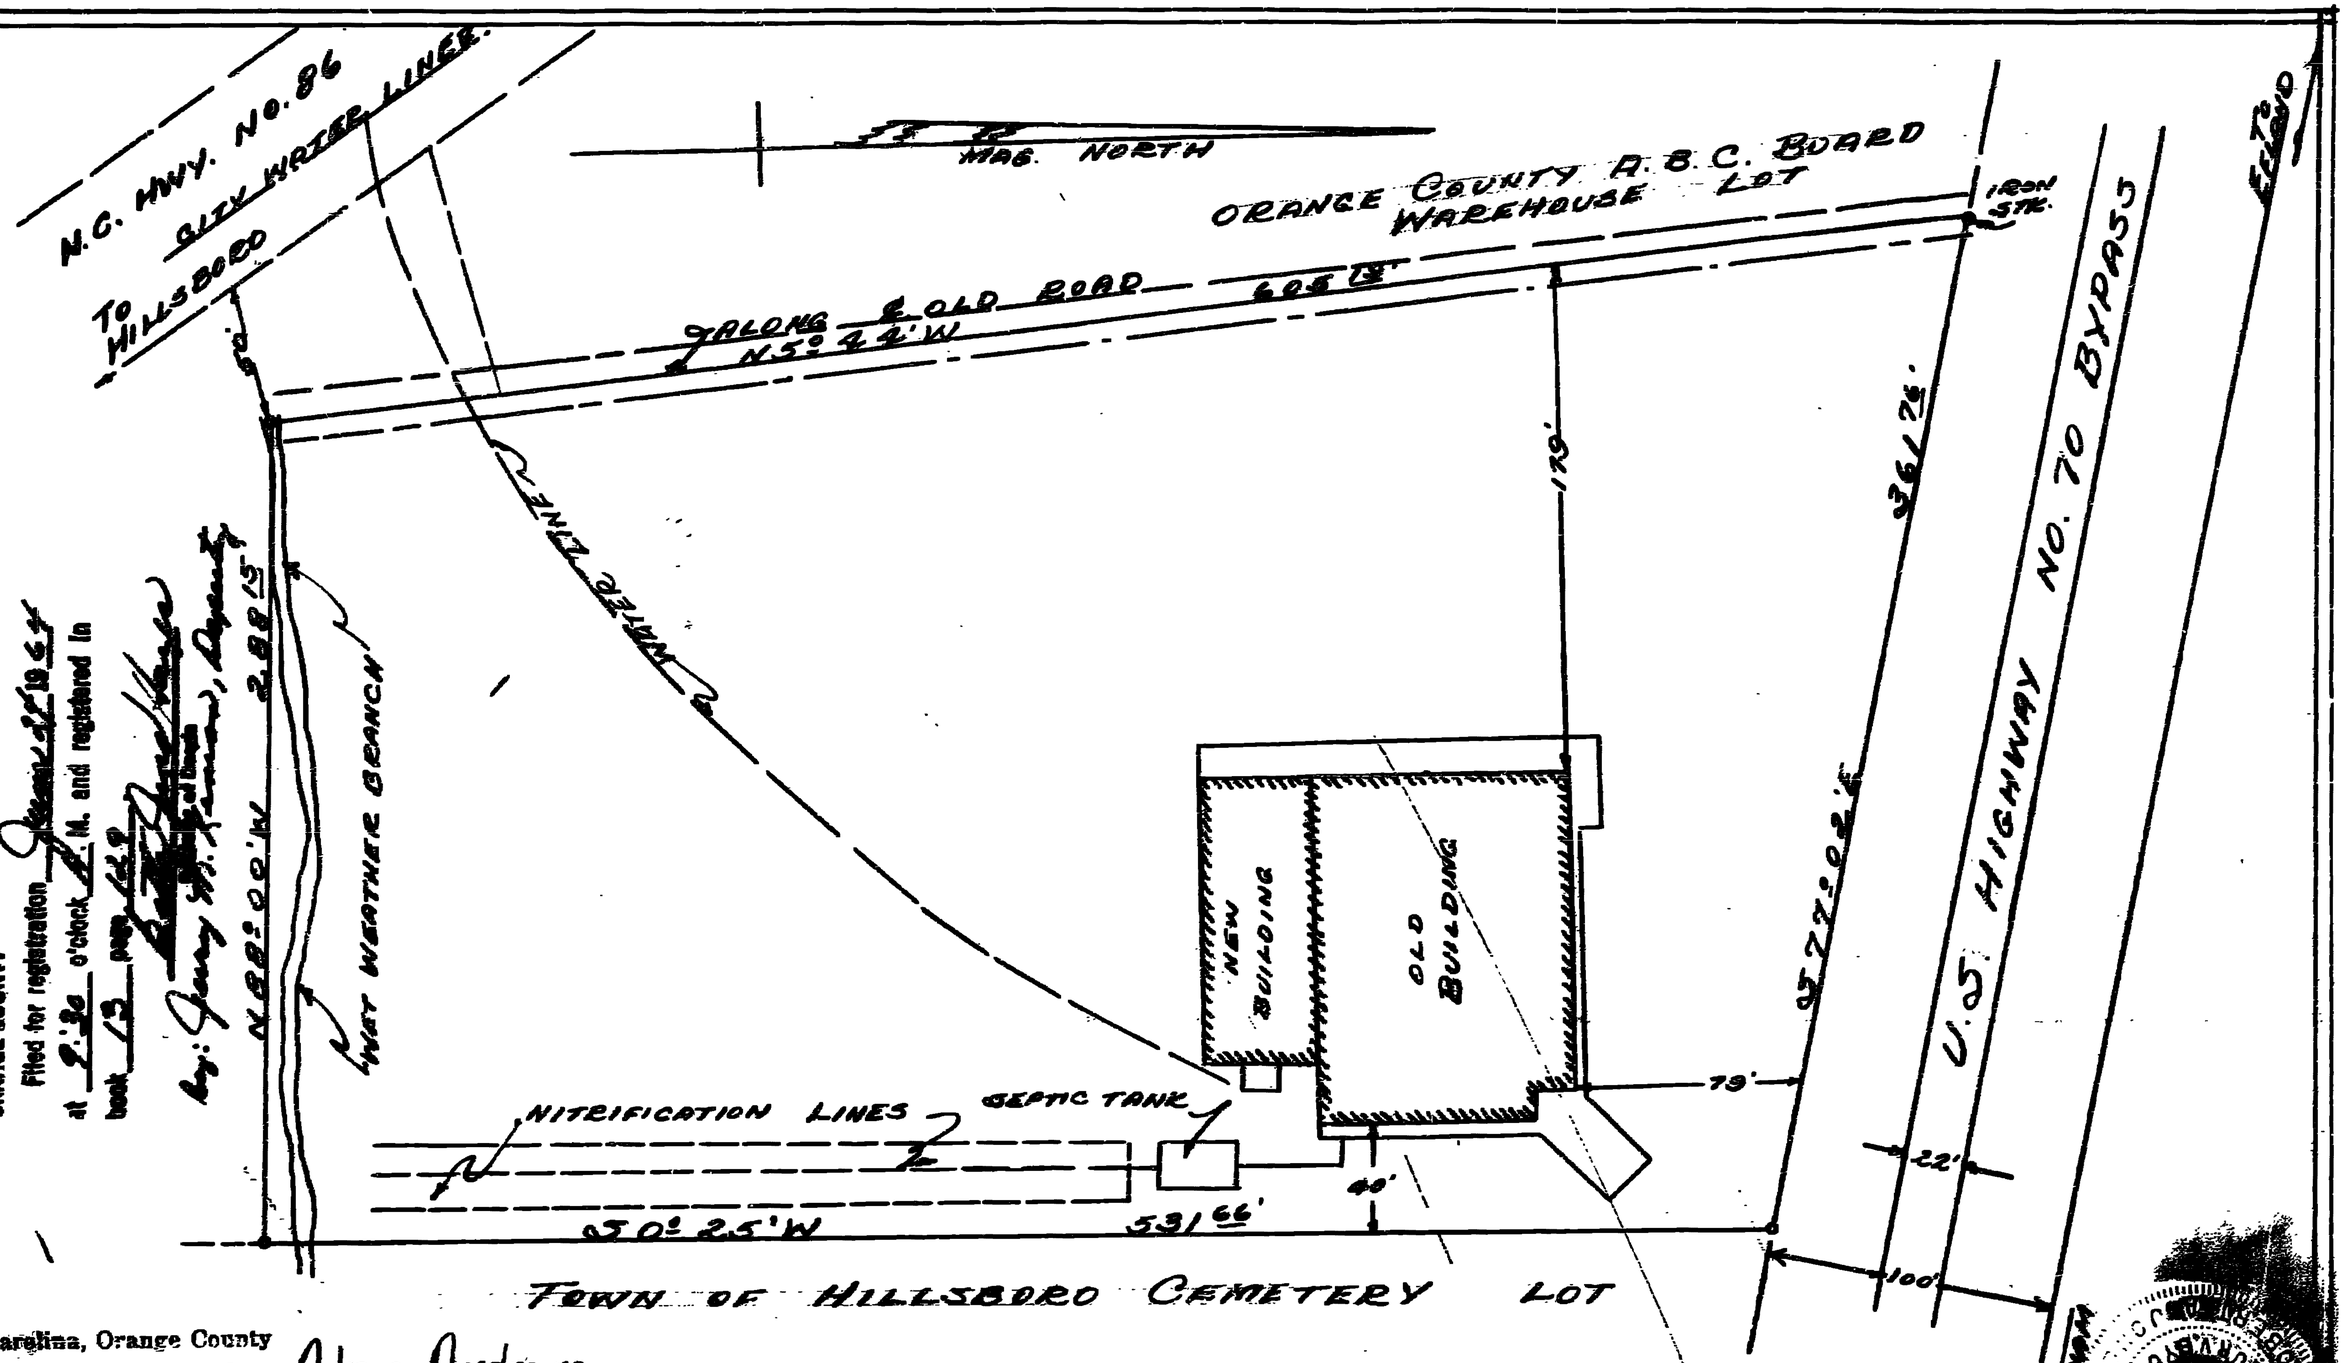

NORTH CAROLINA
ORANGE COUNTY
Filed for registration on June 24 1964
at 2:30 o'clock P.M. and registered in
book 13 page 129
By: Jerry W. Patterson, Deputy

North Carolina, Orange County
The foregoing certificate of Alma Andrews
a Notary Public of Orange Co.
attested by her notarial seal is adjudged to be correct.
Let the foregoing instrument with all certificates be registered.
Witness my hand this 24 day of June 1964
Anne M. Mullen
Deputy Clerk Superior Court

PROPERTY
OF
F. S. CATES
HILLSBORO TWP. ORANGE COUNTY
NORTH CAROLINA
SCALE: 1" = 60' SURVEYED JUNE 22, 1964
ROBERT A. JONES
REG. SURVEYOR L-[illegible]
HILLSBORO, N.C.

NORTH CAROLINA
ORANGE COUNTY
I Robert A. Jones certify that this map was drawn from an actual field survey
that the error of closure as calculated by latitude and departure is 1:27[illegible]
and was prepared in accordance with G.S. 47-30 as amended. Witness my original seal
and this 23rd day of JUNE A.D. 1964
Robert A. Jones
Registered Surveyor L-[illegible]

SWORN TO AND SUBSCRIBED BEFORE ME
THIS DAY OF JUNE A.D. 1964.
Alma Andrews NOTARY PUBLIC
MY COMMISSION EXPIRES: 1-6-66

13-129

19640624000027330