Doc No: 30008246
Recorded: 09/27/2019 11:43:06 AM
Fee Amt: $21.00 Page 1 of 1
Orange County North Carolina
Mark Chilton, Register of Deeds
BK 120 PG 189 - 189 (1)

LEGEND

H-018	MILEPOST	HARN	HIGH ACCURACY REFERENCE NETWORK
▲	NEW MONUMENT SET (SEE DETAIL)	CORS	CONTINUOUSLY OPERATING REFERENCE STATION
△NGS	NATIONAL GEODETIC SURVEY (NGS) MONUMENT	NAVD88	NORTH AMERICAN VERTICAL DATUMN OF 1988

NCRR	NORTH CAROLINA RAILROAD COMPANY
NCGS	NORTH CAROLINA GEODETIC SURVEY
NOAA	NATIONAL OCEANIC AND ATMOSPHERIC ADMIN
NOS	NATIONAL OCEAN SERVICE
GPS	GLOBAL POSITIONING SYSTEM

BASELINE
NCRR CORRIDOR–200' WIDE (TYPICAL) ESTABLISHED 1853
CENTERLINE H–LINE

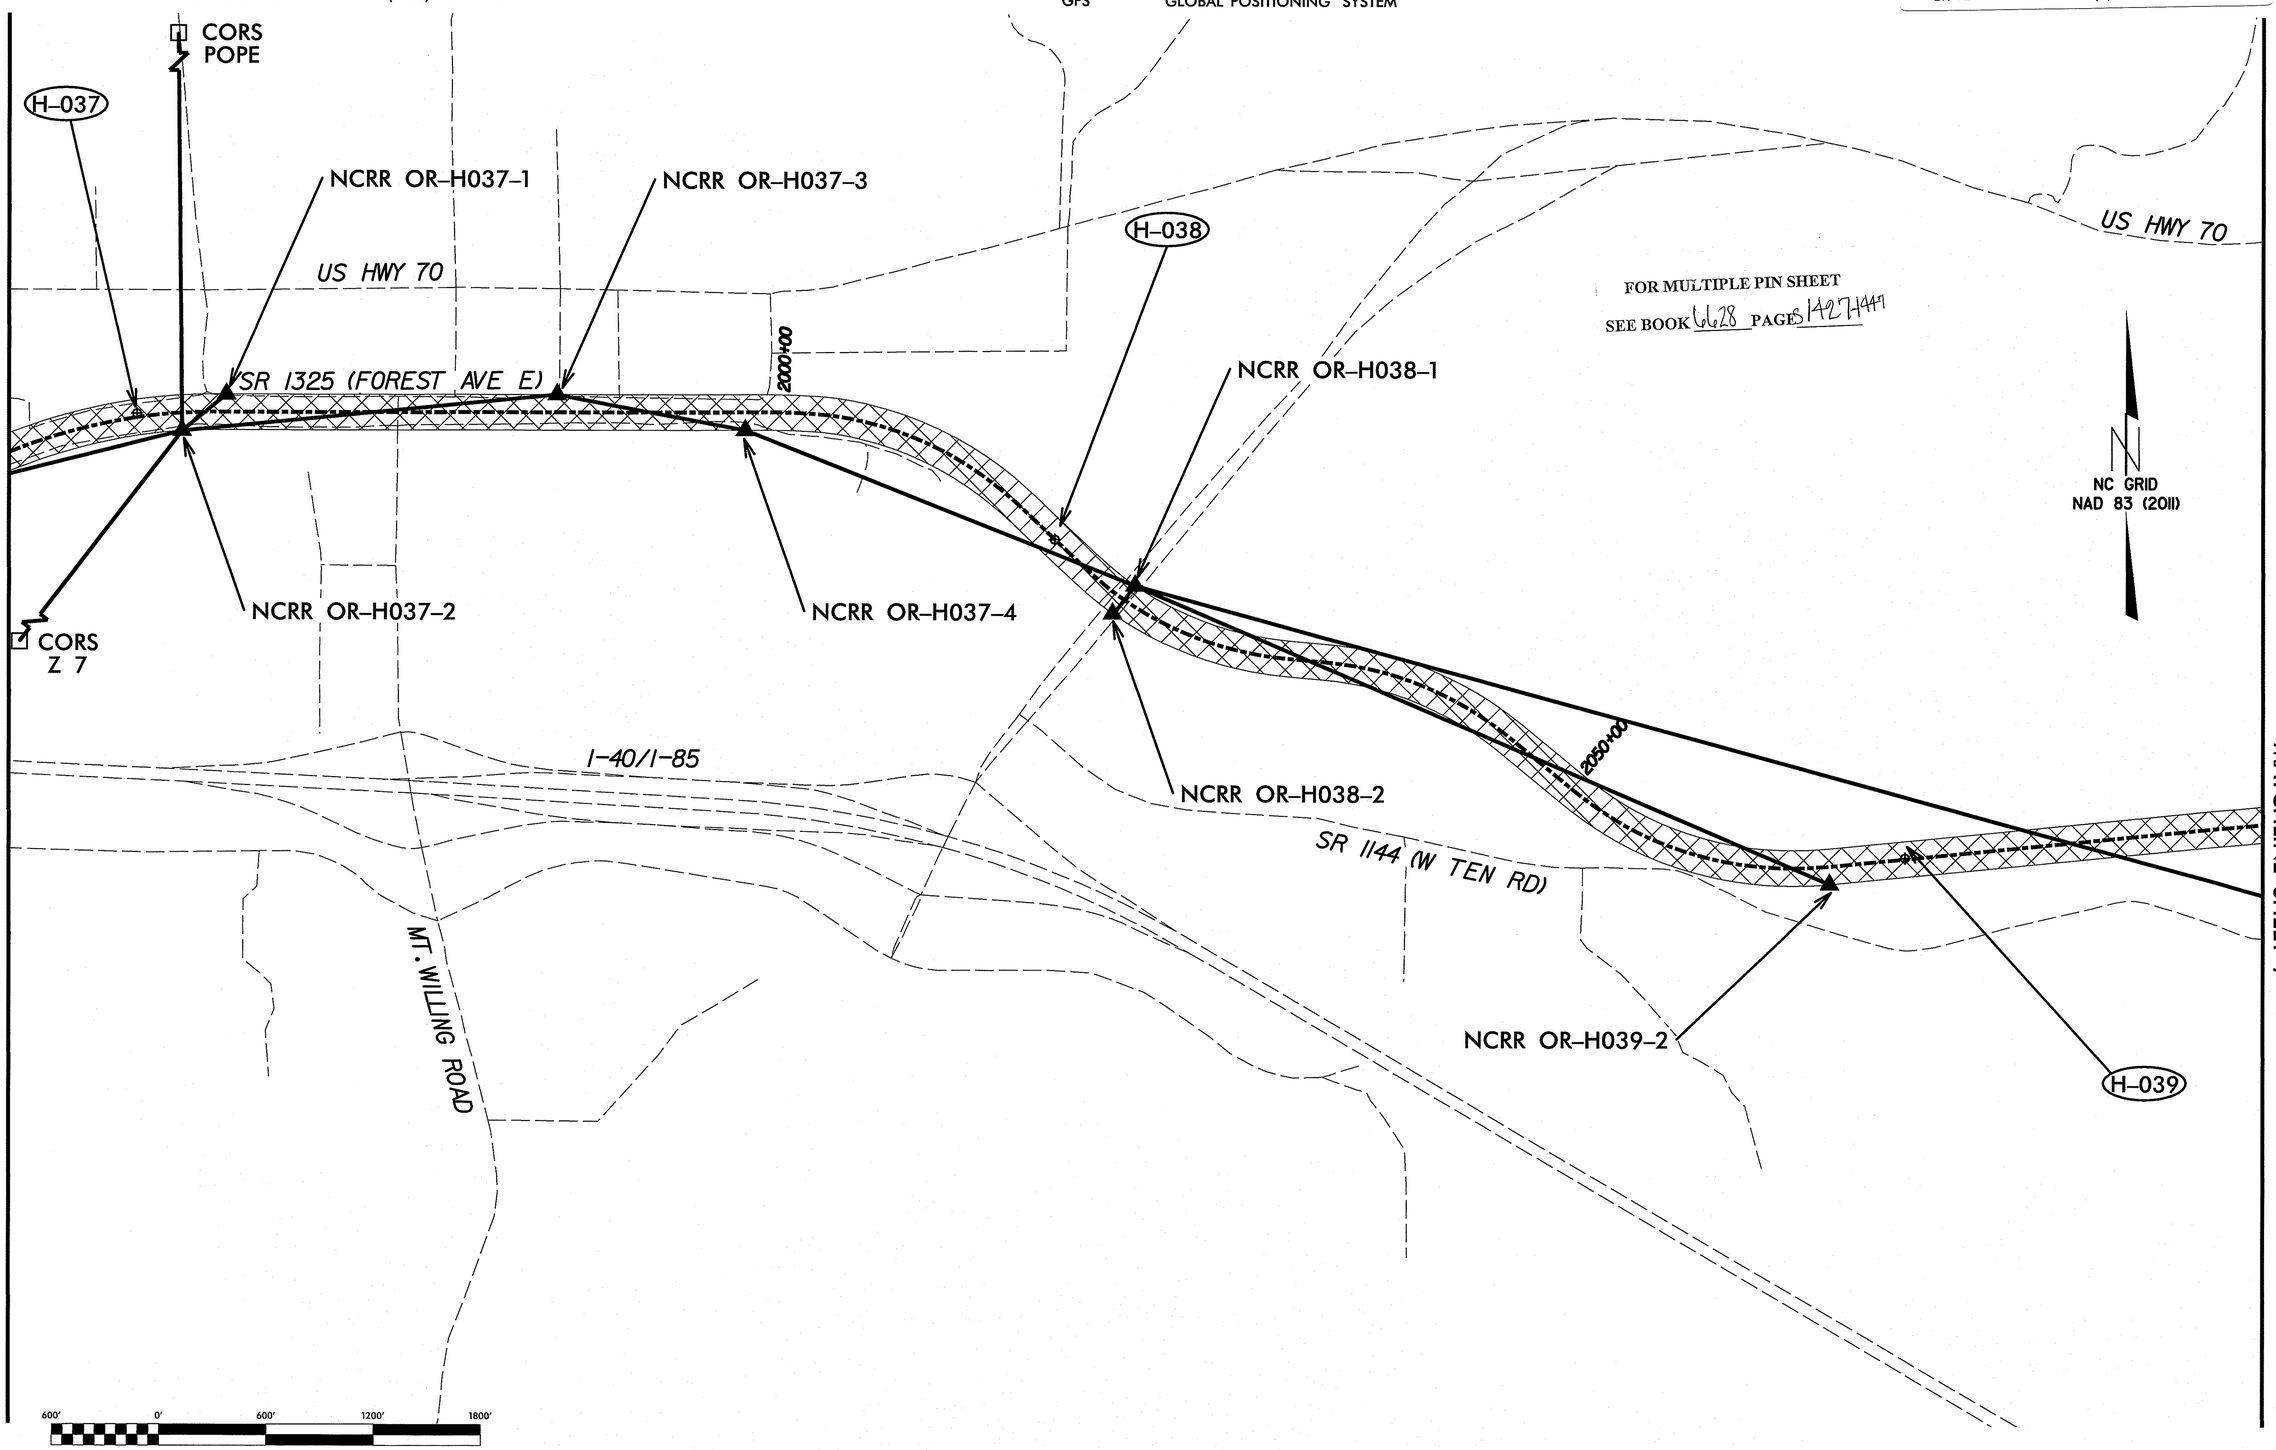

600' 0' 600' 1200' 1800'
1 INCH = 600 FEET

REV.NO.	DESCRIPTIONS	DATE

REVISIONS

SEAL
NORTH CAROLINA PROFESSIONAL SEAL L-3660 LAND SURVEYOR TIM VAN GELDER
9/5/19

McKIM&CREED
1730 VARISTY DRIVE, SUITE 500
RALEIGH, NC 27606
(P) 919-233-8091 (F) 919-233-8031
F-1222
www.mckimcreed.com

NORTH CAROLINA RAILROAD COMPANY
CORRIDOR MONUMENTATION PROJECT
ORANGE COUNTY, NORTH CAROLINA

GEODETIC CONTROL MAP

DATE:	SEPT 5, 2019
MCE PROJ. #	04173-0005
DRAWN	JTP /SCB
DESIGNED	N/A
CHECKED	SCB
PROJ. MGR.	TVG

SCALE
HORIZONTAL: 1" = 600'
VERTICAL: N-A

M&C FILE NUMBER
DRAWING NUMBER
SHEET 6 OF 10

STATUS:
REVISION