FILED
BOOK 122 PAGE 146
'90 MAR 16 PM 12 01
RUTH C. GARRETT
REGISTER OF DEEDS
DURHAM COUNTY, N.C.

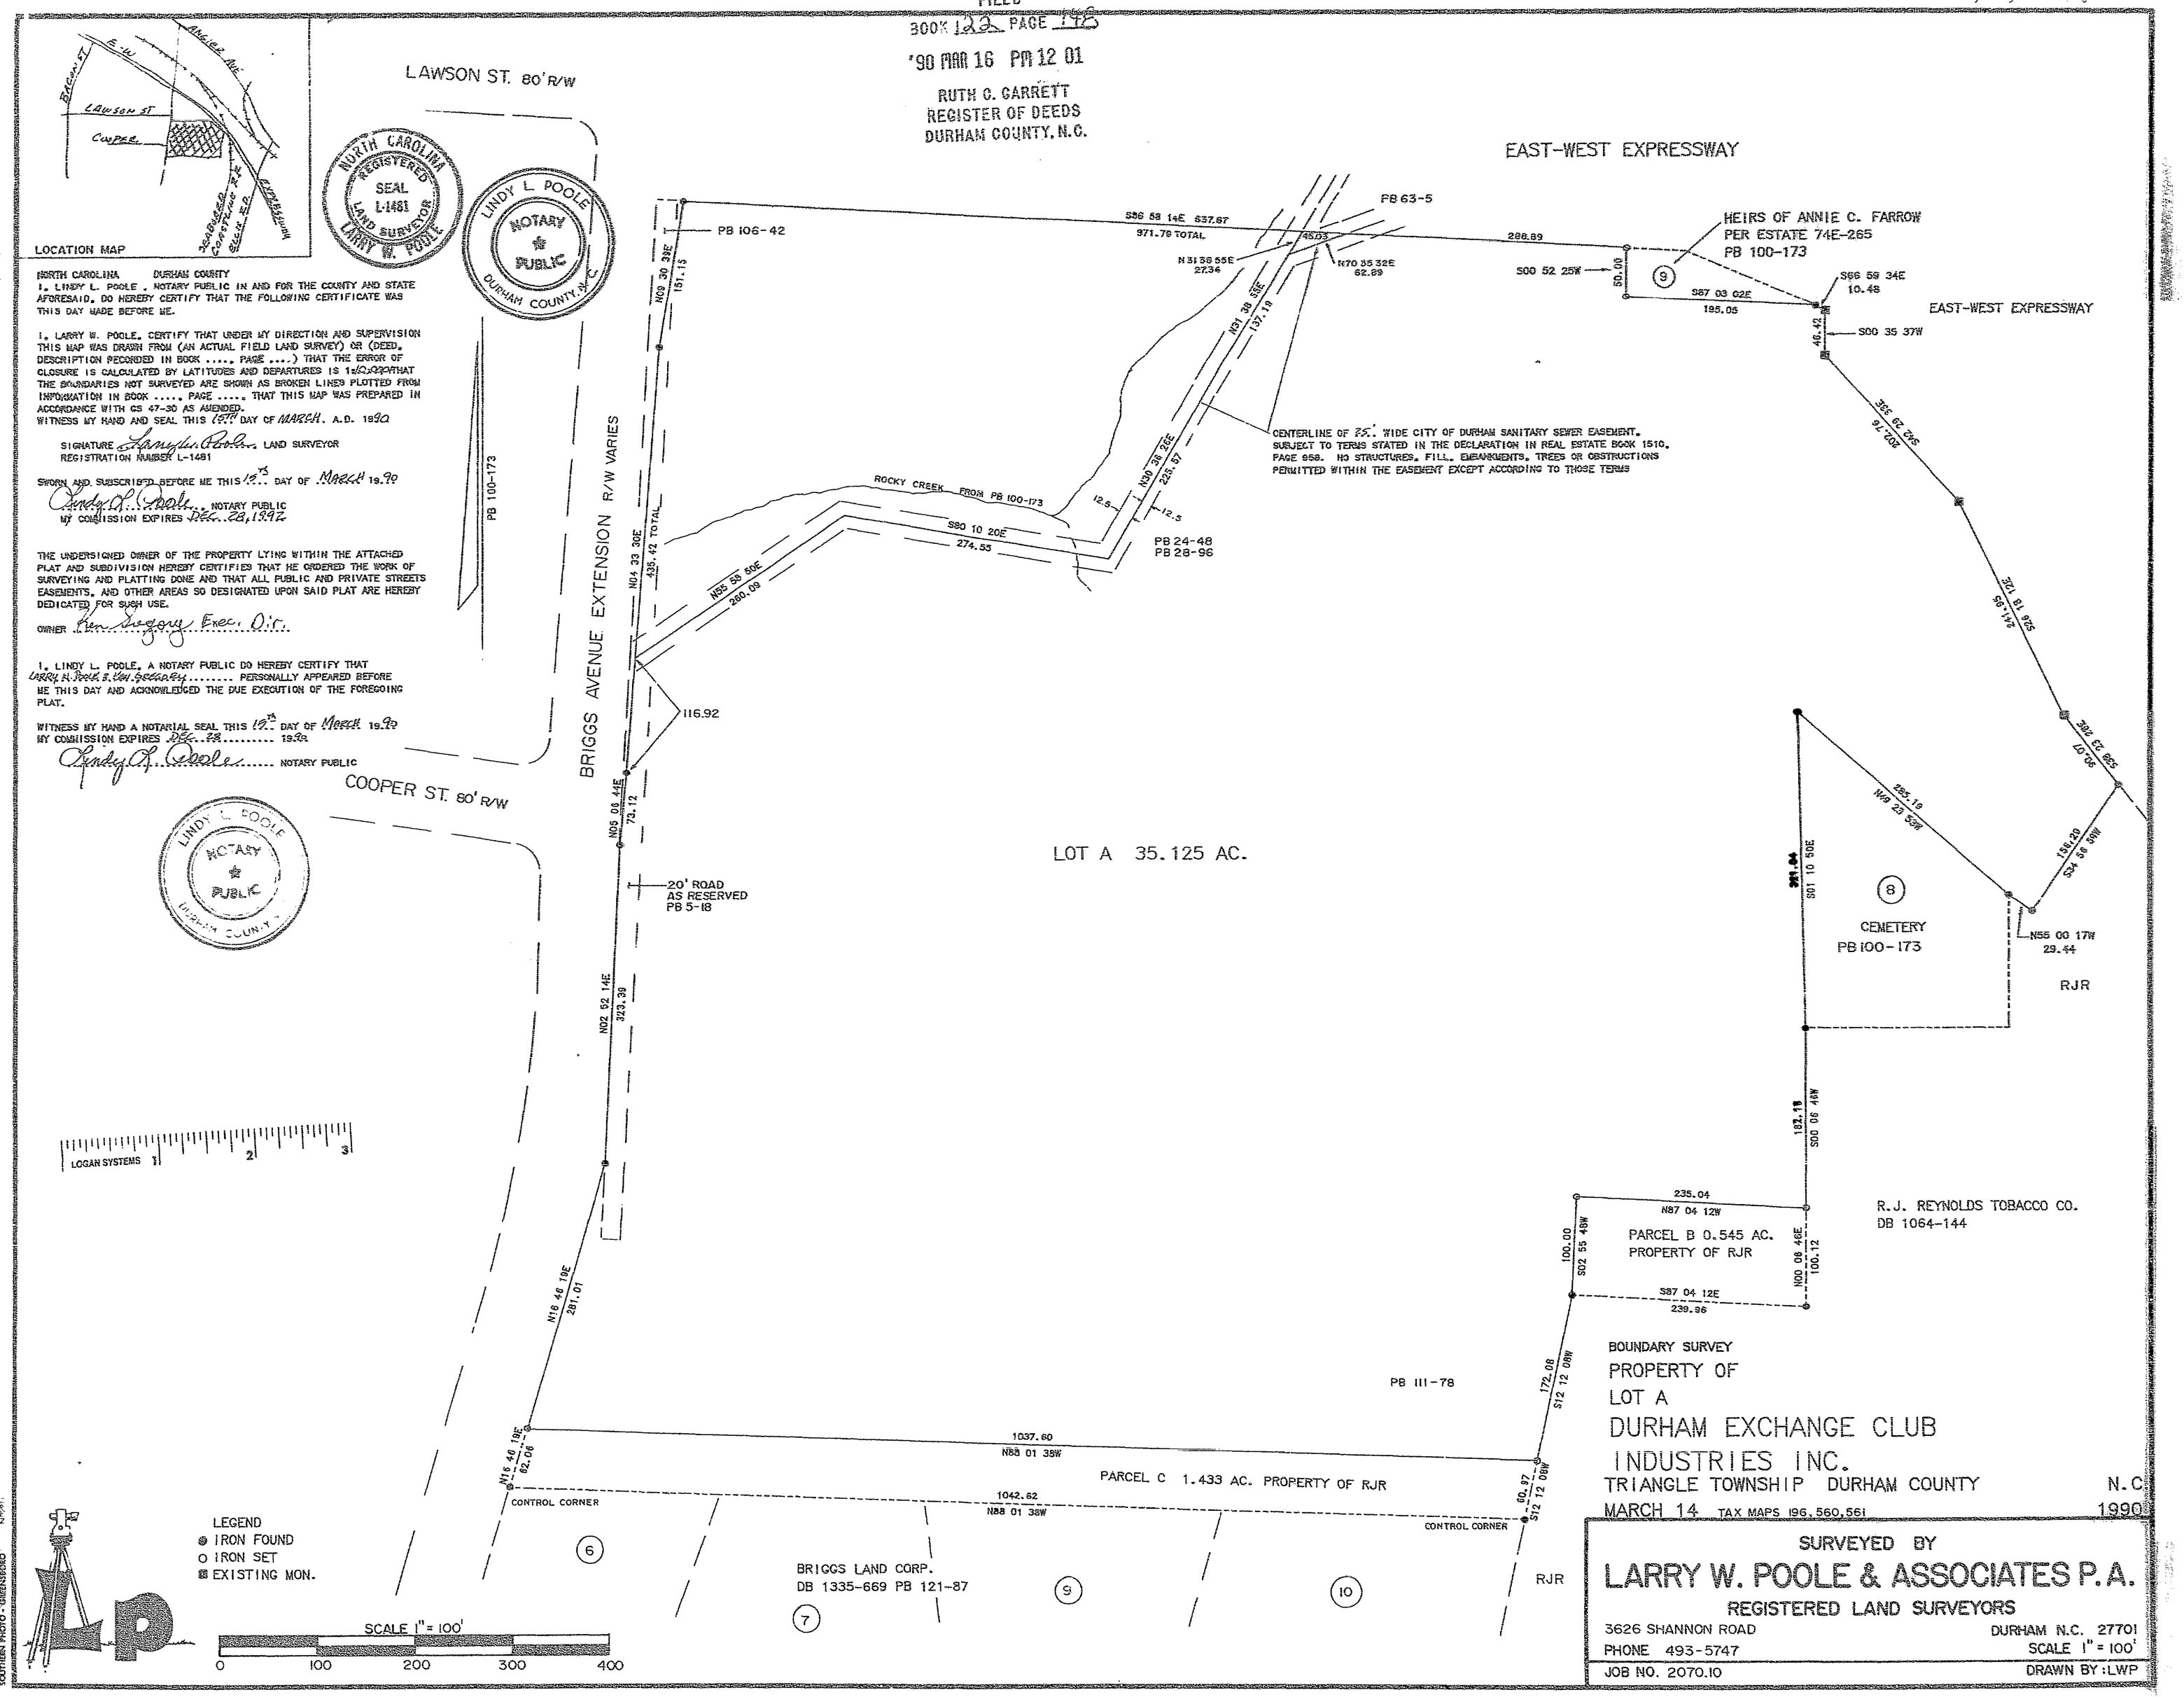

NORTH CAROLINA DURHAM COUNTY

I, LINDY L. POOLE, NOTARY PUBLIC IN AND FOR THE COUNTY AND STATE AFORESAID, DO HEREBY CERTIFY THAT THE FOLLOWING CERTIFICATE WAS THIS DAY MADE BEFORE ME.

I, LARRY W. POOLE, CERTIFY THAT UNDER MY DIRECTION AND SUPERVISION THIS MAP WAS DRAWN FROM (AN ACTUAL FIELD LAND SURVEY) OR (DEED, DESCRIPTION RECORDED IN BOOK ..... PAGE ....) THAT THE ERROR OF CLOSURE IS CALCULATED BY LATITUDES AND DEPARTURES IS 1:10,000 THAT THE BOUNDARIES NOT SURVEYED ARE SHOWN AS BROKEN LINES PLOTTED FROM INFORMATION IN BOOK ..... PAGE ..... THAT THIS MAP WAS PREPARED IN ACCORDANCE WITH GS 47-30 AS AMENDED.
WITNESS MY HAND AND SEAL THIS 15TH DAY OF MARCH, A.D. 1990

SIGNATURE Larry W. Poole LAND SURVEYOR
REGISTRATION NUMBER L-1481

SWORN AND SUBSCRIBED BEFORE ME THIS 15TH DAY OF MARCH 19.90
Lindy L. Poole NOTARY PUBLIC
MY COMMISSION EXPIRES DEC. 28, 1992

THE UNDERSIGNED OWNER OF THE PROPERTY LYING WITHIN THE ATTACHED PLAT AND SUBDIVISION HEREBY CERTIFIES THAT HE ORDERED THE WORK OF SURVEYING AND PLATTING DONE AND THAT ALL PUBLIC AND PRIVATE STREETS EASEMENTS, AND OTHER AREAS SO DESIGNATED UPON SAID PLAT ARE HEREBY DEDICATED FOR SUCH USE.
OWNER Ken Gregory Exec. Dir.

I, LINDY L. POOLE, A NOTARY PUBLIC DO HEREBY CERTIFY THAT LARRY W. POOLE & KEN GREGORY ..... PERSONALLY APPEARED BEFORE ME THIS DAY AND ACKNOWLEDGED THE DUE EXECUTION OF THE FOREGOING PLAT.

WITNESS MY HAND A NOTARIAL SEAL THIS 15TH DAY OF MARCH 19.90
MY COMMISSION EXPIRES DEC. 28 ..... 19.92
Lindy L. Poole ..... NOTARY PUBLIC

NORTH CAROLINA REGISTERED SEAL L-1481 LAND SURVEYOR LARRY W. POOLE

LINDY L. POOLE NOTARY PUBLIC DURHAM COUNTY, N.C.

LINDY L. POOLE NOTARY PUBLIC DURHAM COUNTY