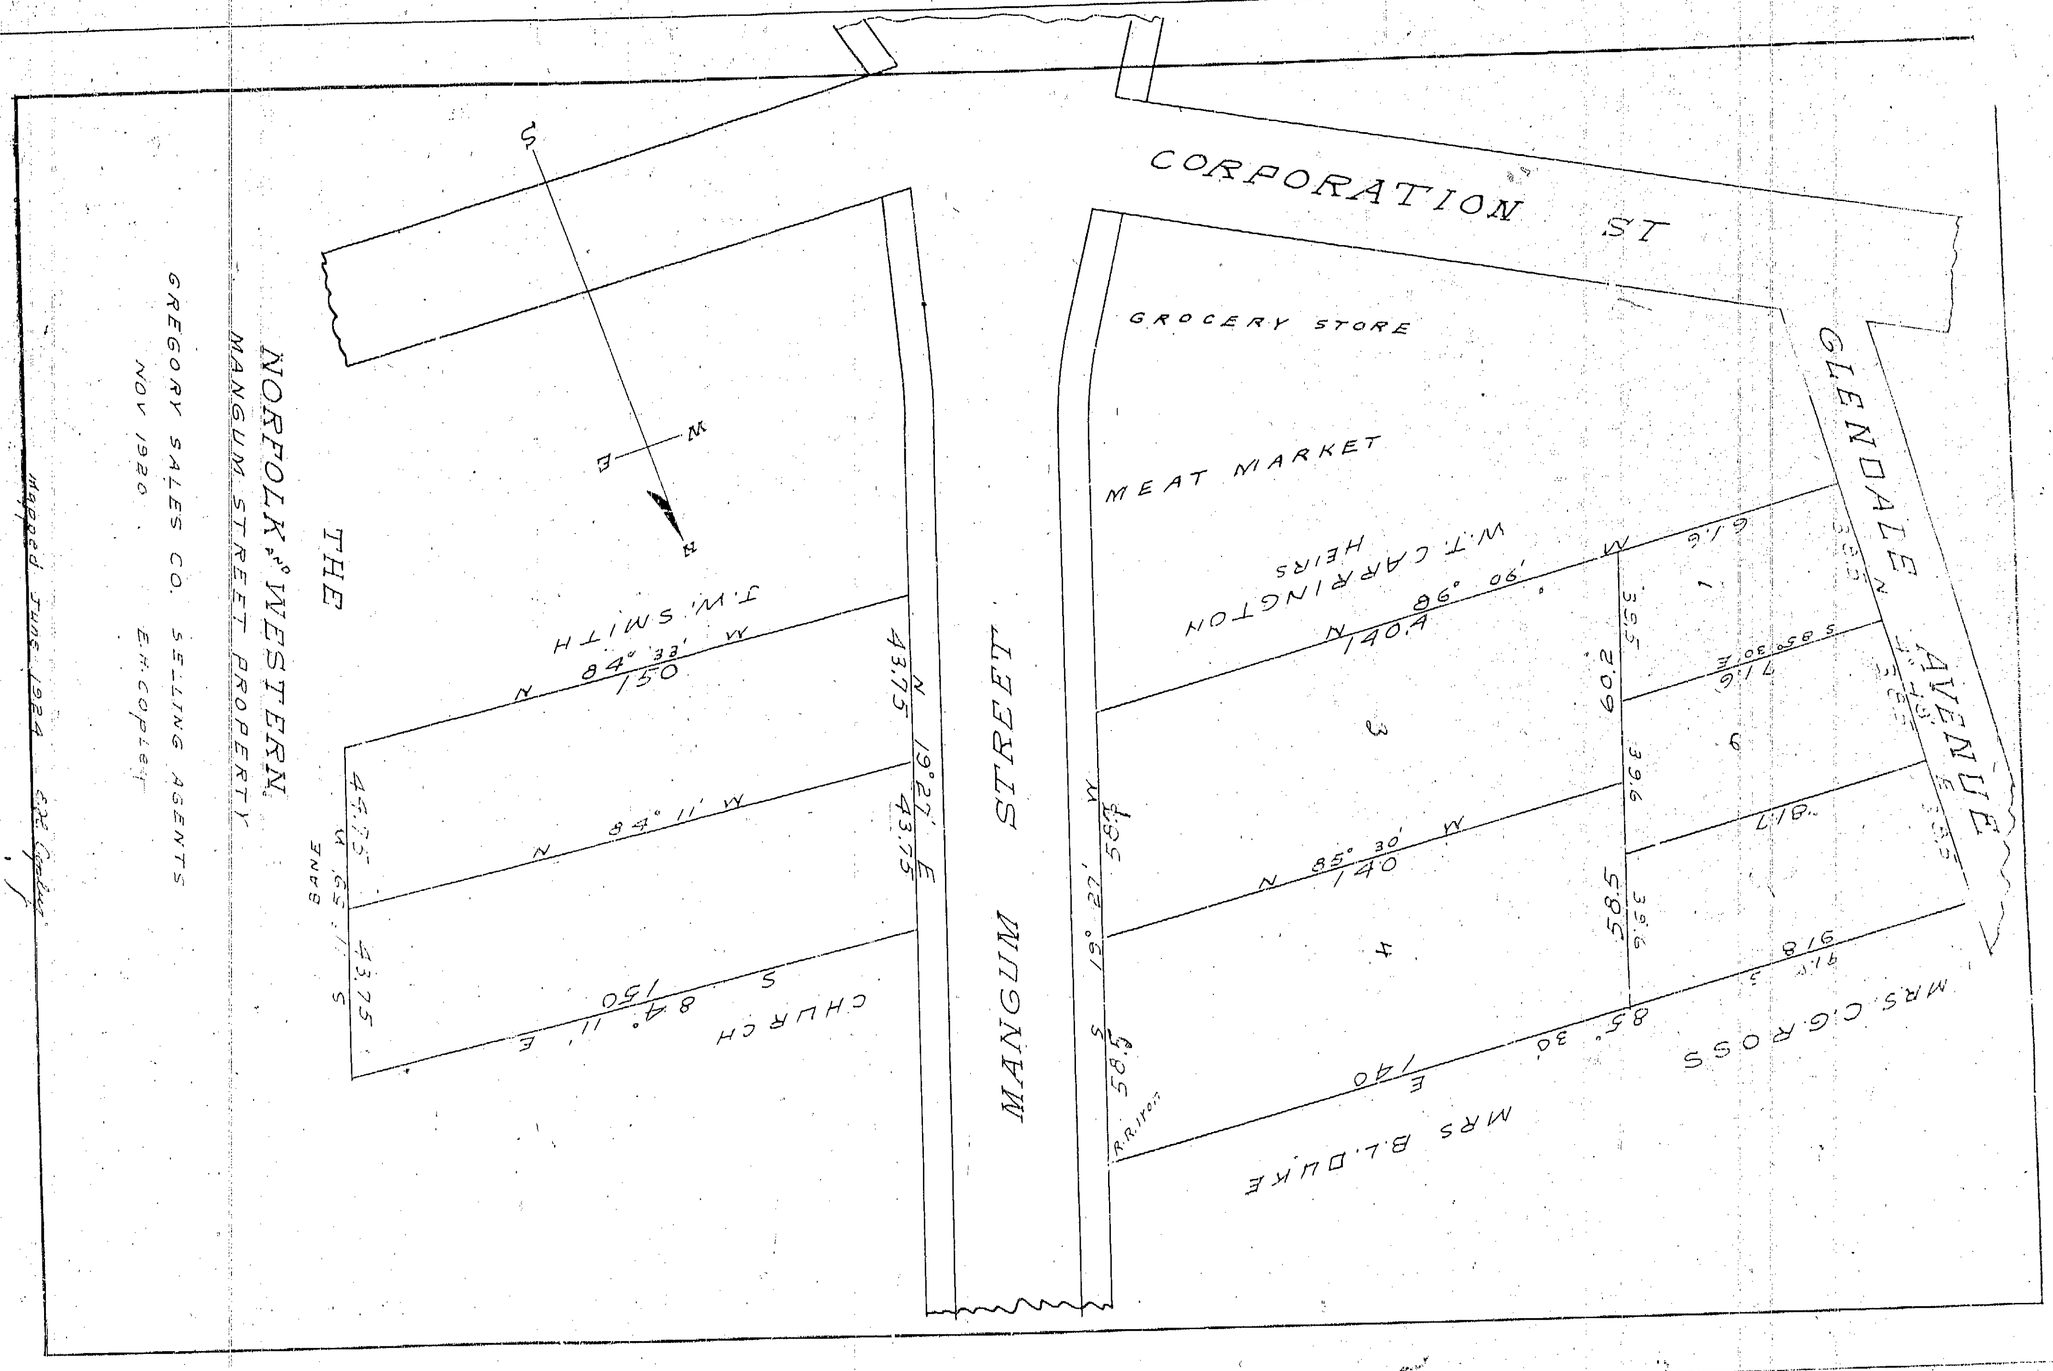
CORPORATION ST
GLENDALE AVENUE
GROCERY STORE
MEAT MARKET
W.T. CARRINGTON HEIRS
MRS. C.G. CROSS
MRS B.L. DUKE
MANGUM STREET
THE NORFOLK & WESTERN
J.W. SMITH
CHURCH
MANGUM STREET PROPERTY
GREGORY SALES CO. SELLING AGENTS
NOV 1920
E.H. COPLEY
Mapped THUS 1924 E.H. Copley

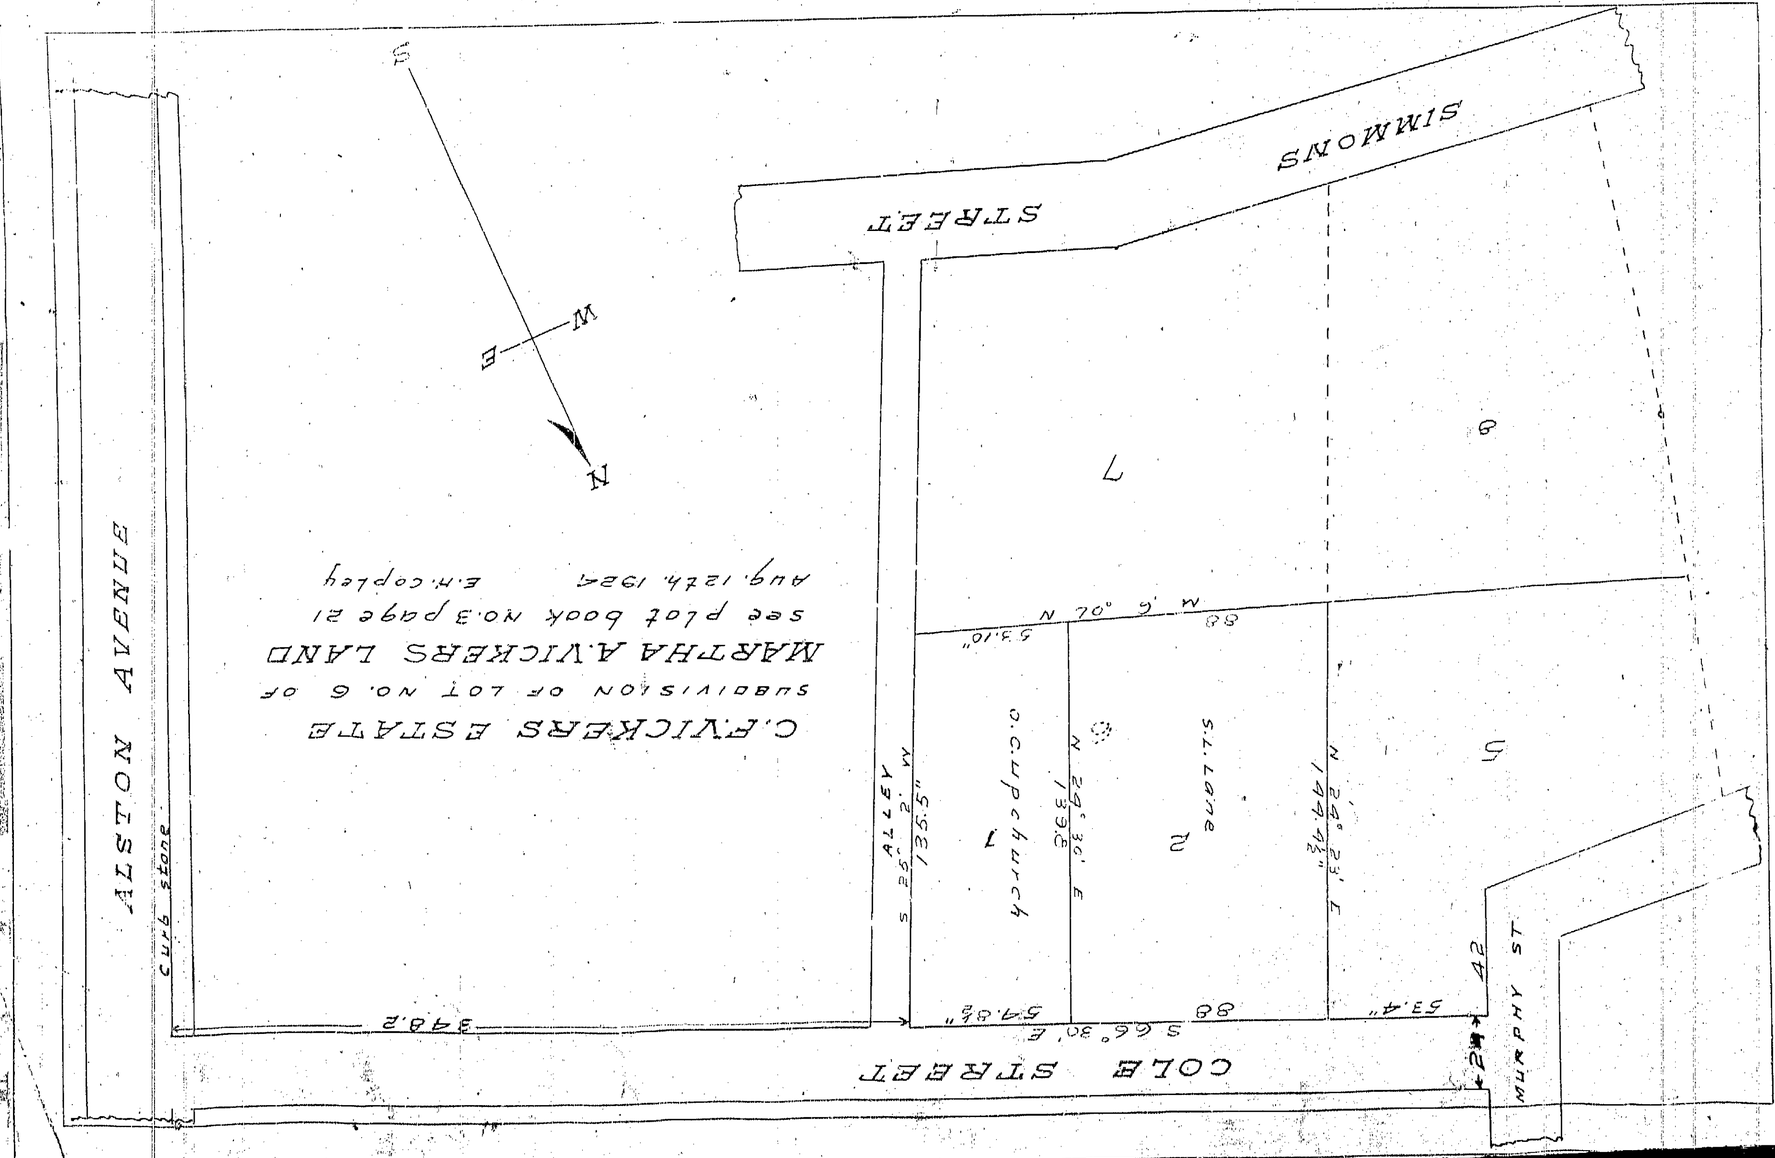
SIMMONS STREET
COLE STREET
ALSTON AVENUE
MURPHY ST
C.F. VICKERS ESTATE
SUBDIVISION OF LOT NO. 6 OF
MARTHA A. VICKERS LAND
see plot book No. 3 page 21
Aug. 12th. 1924 E.H. Copley
ALLEY
church
store
curb stone

19

BK 3A PG 19