BK 3 A
PG 9 5

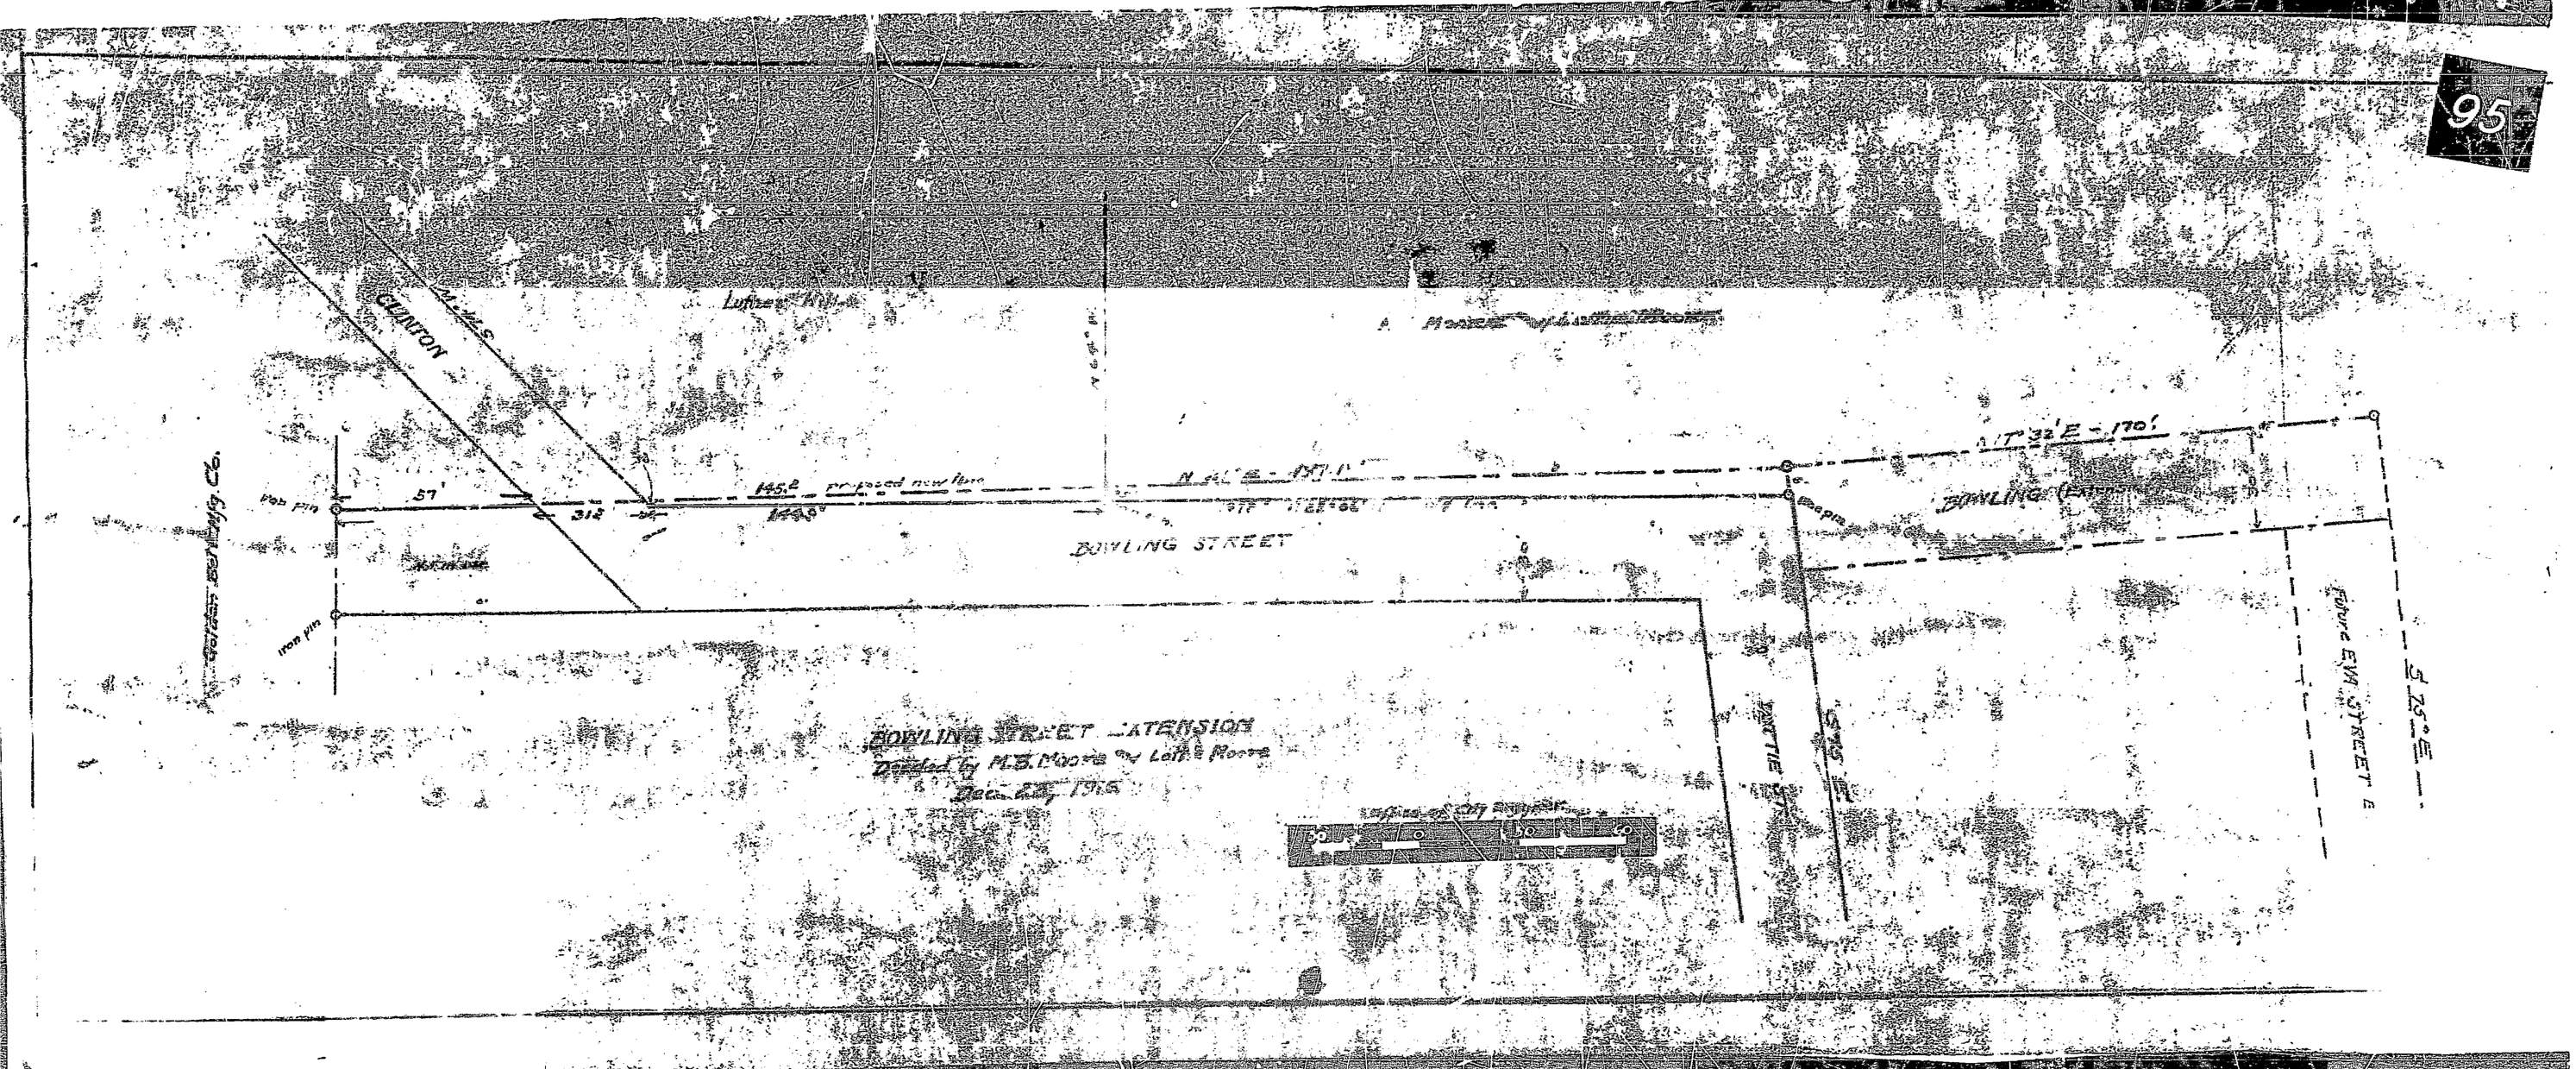
CLINTON
Lutheran Hill
Golden Belt Mfg Co.
Iron pin
57
312
145.2 proposed new line
BOWLING STREET
BOWLING STREET EXTENSION
Drawn by M.B. Moore
Dec. 23, 1916
Future E.M. STREET
S 75° E

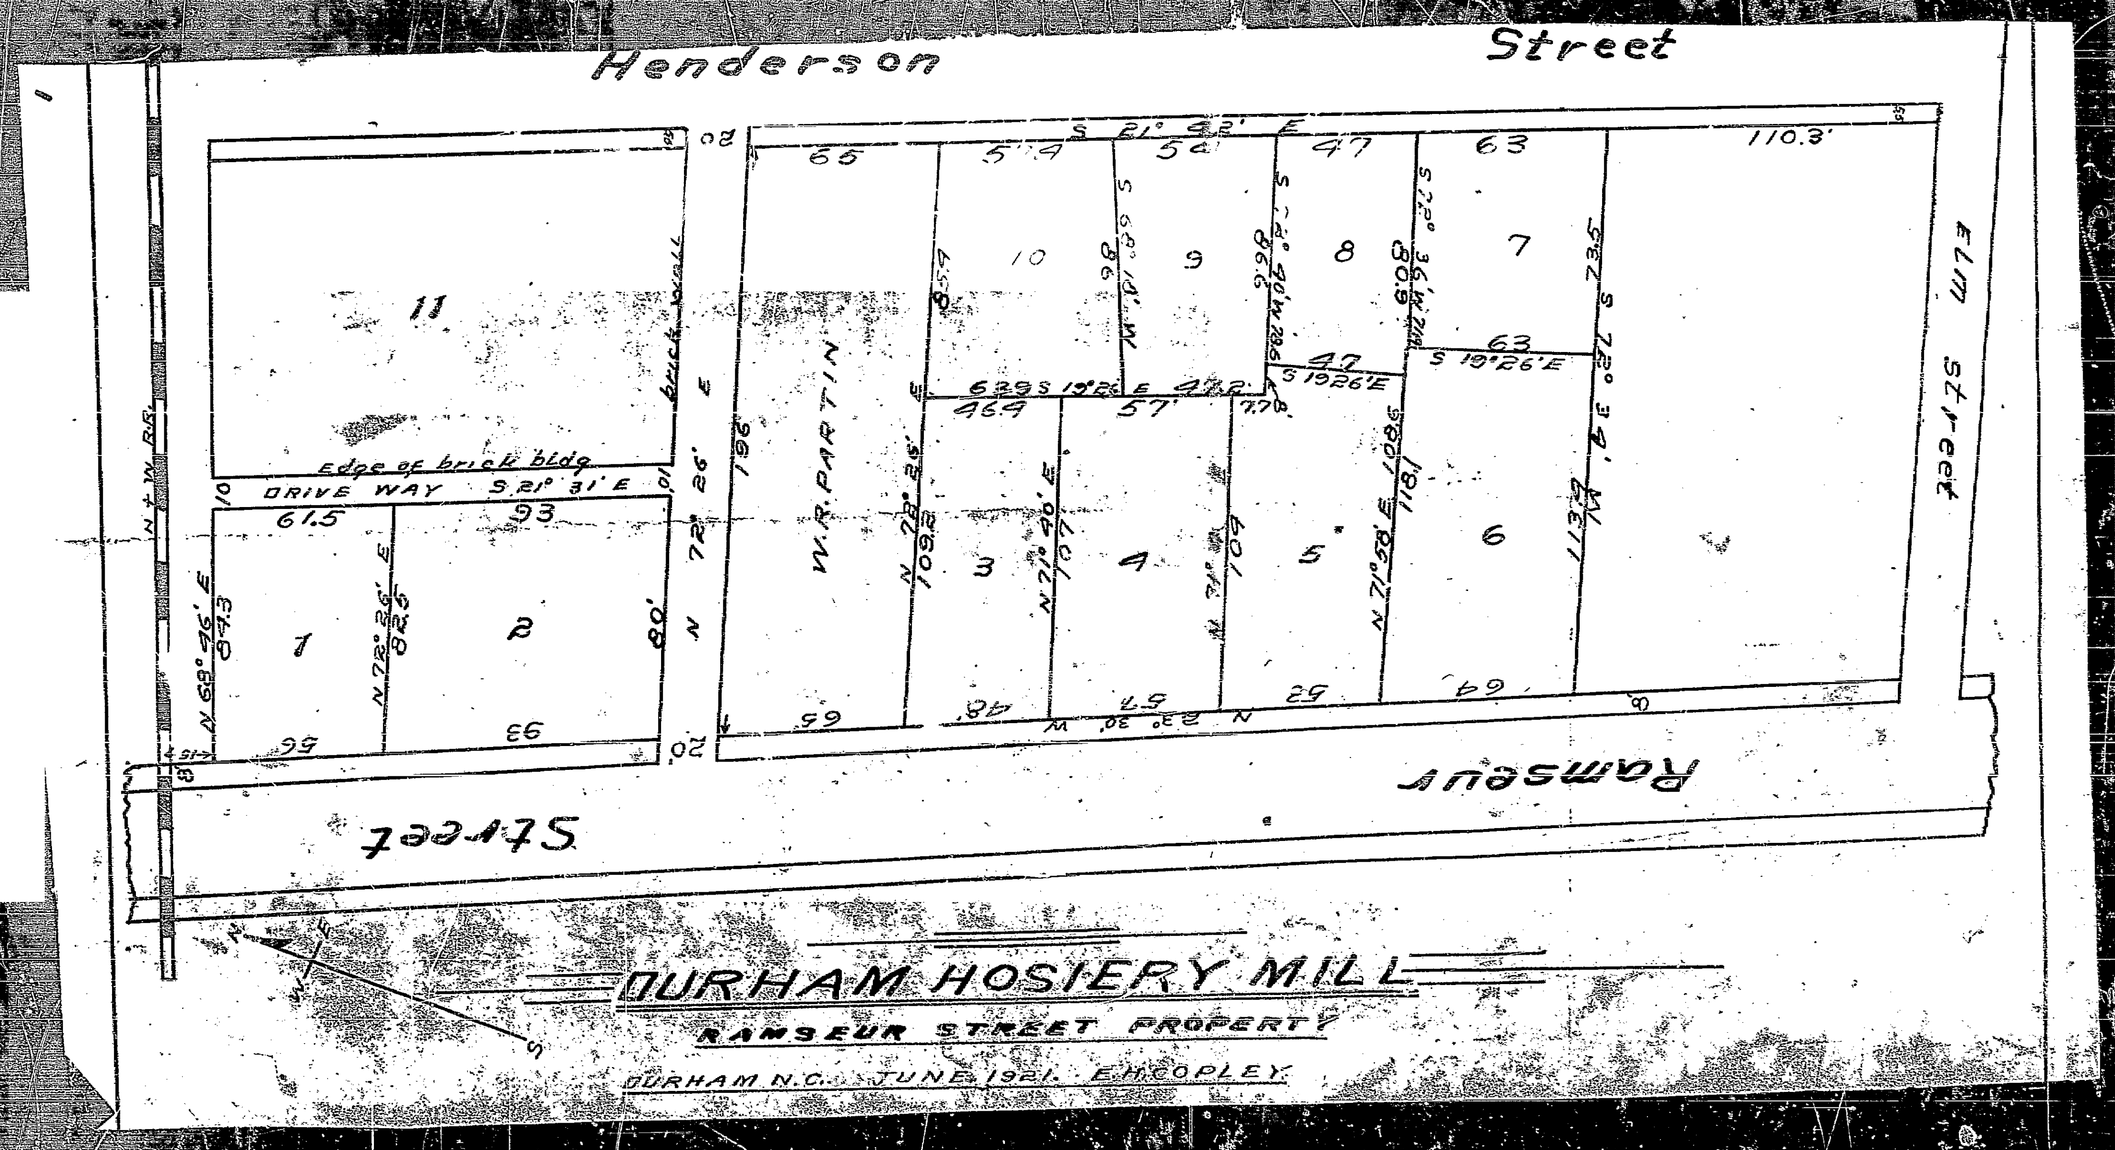
Henderson Street
Edge of brick bldg
DRIVE WAY S 21° 31' E
61.5
93
11
1
2
W.R. PARTIN
3
4
5
6
7
8
9
10
110.3'
S 21° 32' E
N 72° 26' E
N 23° 30' W
Ramseur Street
ELM Street
DURHAM HOSIERY MILL
RAMSEUR STREET PROPERTY
DURHAM N.C. JUNE 1921. E.H. COPLEY