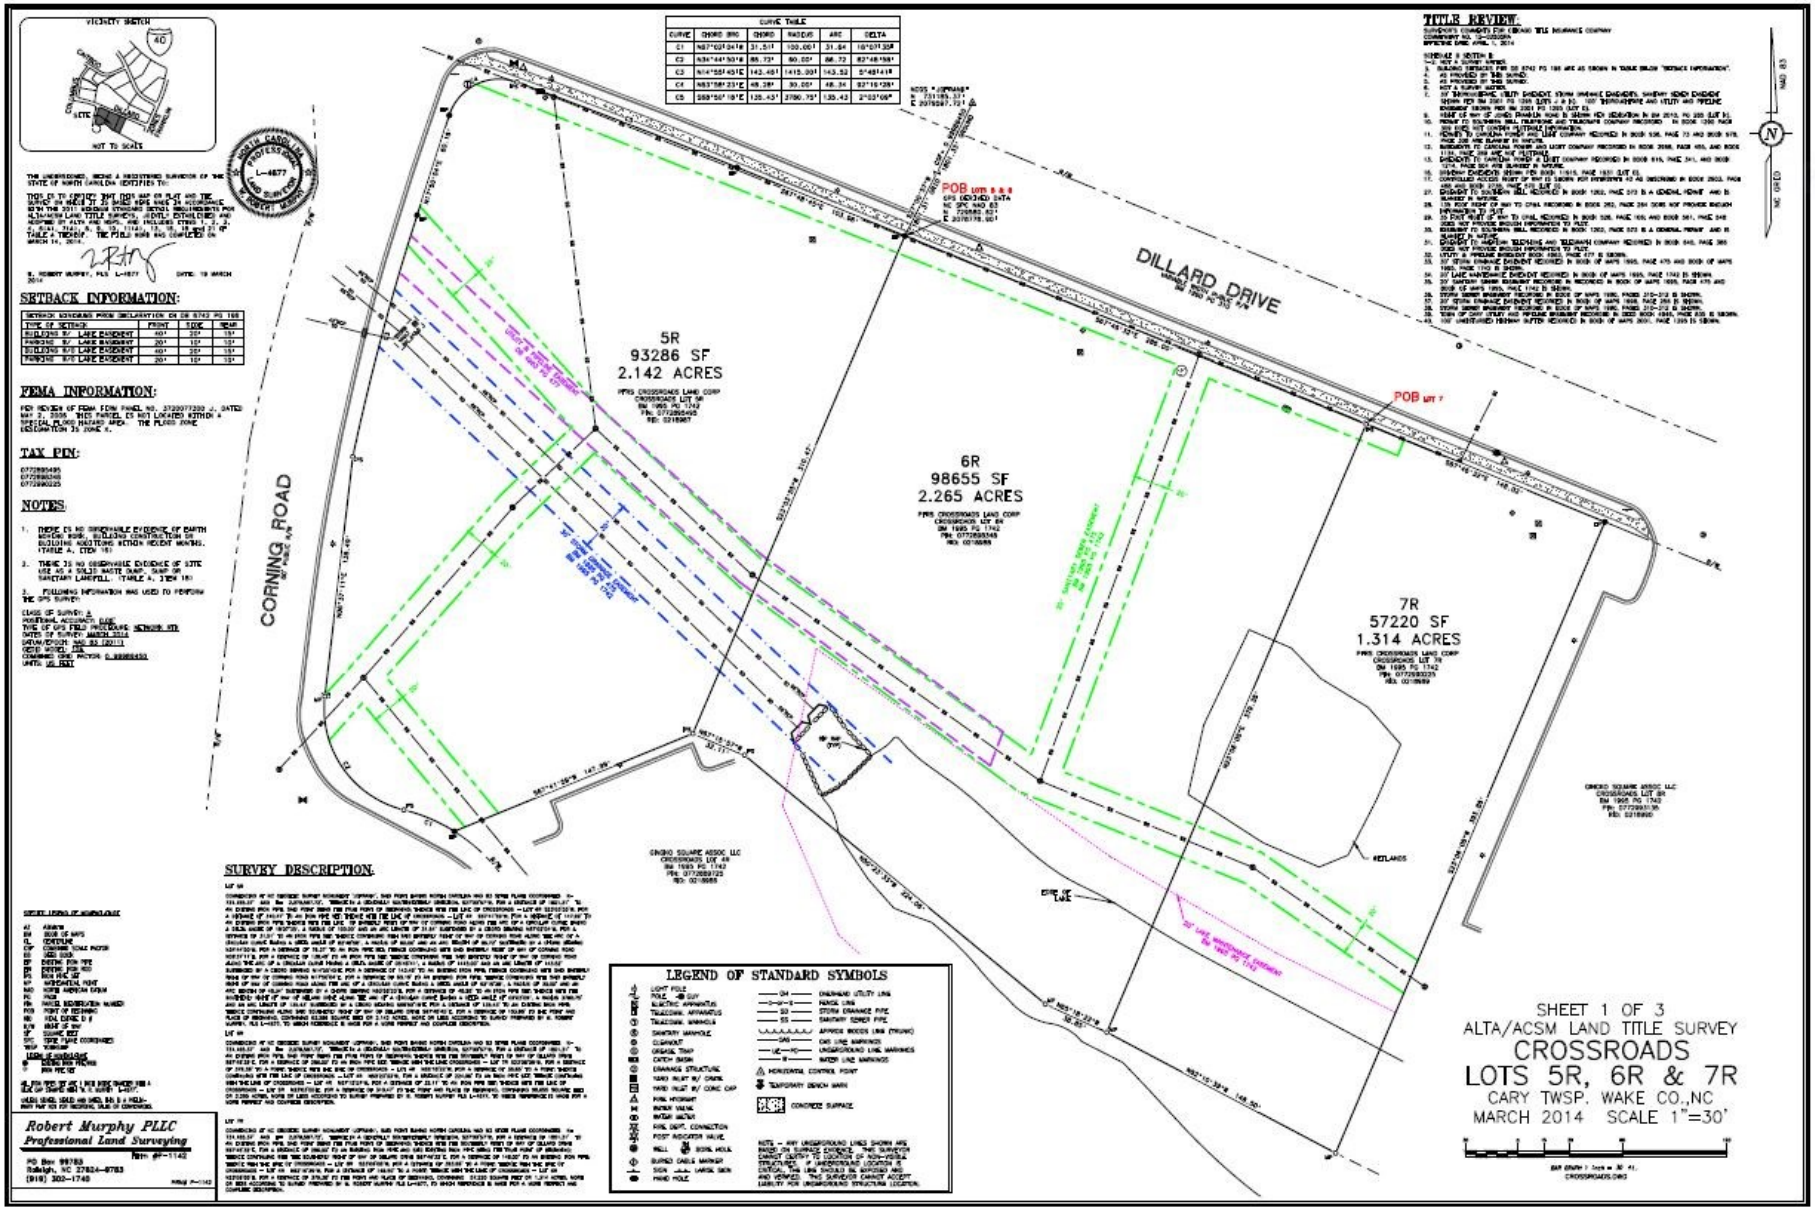
VICINITY SKETCH
NOT TO SCALE
CURVE TABLE
DILLARD DRIVE
CORNING ROAD
5R
93286 SF
2.142 ACRES
6R
98655 SF
2.265 ACRES
7R
57220 SF
1.314 ACRES
POB LOTS 5, 6 & 7
POB LOT 7
WETLANDS
LEGEND OF STANDARD SYMBOLS
SETBACK INFORMATION:
FEMA INFORMATION:
TAX PIN:
NOTES:
SURVEY DESCRIPTION:
TITLE REVIEW:
Robert Murphy PLLC
Professional Land Surveying
SHEET 1 OF 3
ALTA/ACSM LAND TITLE SURVEY
CROSSROADS
LOTS 5R, 6R & 7R
CARY TWSP. WAKE CO.,NC
MARCH 2014 SCALE 1"=30'