

THE UNDERSIGNED OWNER OF THE PROPERTY SHOWN WITHIN THE ASSAILED PLAT AND SUBDIVISION HEREBY CERTIFIES THAT I ORDERED THE WORK OF SURVEYING AND PLATTING TO BE DONE AND THAT ALL PUBLIC STREETS, ALLEYS, EASEMENTS, AND OTHER OPEN SPACES SO DESIGNATED UPON SAID PLAT ARE HEREBY DEDICATED TO THE PUBLIC AND THAT SAID PLAT AND PUBLIC AND PRIVATE RECORDS THEREON ARE HEREBY HEREOF AND HERETOFORE VALID AND CORRECT.

SEAL
STATE

NORTH CAROLINA
DURHAM COUNTY

I, James H. Cox, Secretary of Durham County, N.C., hereby certify that the execution of the foregoing certificate was duly so acknowledged before me this day of Oct 27 1981.

WITNESSES MY HAND AND SEAL OF OFFICE THIS 27 DAY OF OCT 1981.

ADMINISTRATIVE OFFICE
JAN 31 1983

Edward C. Cudde

5000'

1869 609

21

October

Edward C. Cudde

Carol H. Lawrence

Edward C. Cudde

October

November 18, 1981

Carol H. Lawrence

History Survey

FINAL PLAT

APPROVED BY THE SUBDIVISION

REVIEW BOARD OF THE CITY OF DURHAM, N.C. BY A

RESOLUTION ADOPTED BY IT DATED Oct 23, 1981

Chairman Subdivision Review Board

APPROVAL VOID
IF NOT RECORDED WITHIN
60 DAYS OR BY Dec. 23, 1981

NOTARY'S CERTIFICATE

Edward C. Cudde

J. Harold Colclough & Assoc., Inc.

17

Sept 1, 1981, Garland Green, et al

J. Harold Colclough & Assoc., Inc.

In Durham County, North Carolina, I, the undersigned, a Notary Public, do hereby certify that the foregoing plat and plat are correct and true.

October 1981

Edward C. Cudde

October 1981

Carol H. Lawrence

November 18, 1981

CURVE DATA				
CURVE	DELTA	RADIUS	LENGTH	LG. CHD.
G-1	107°48'00"	20.00'	37.63'	32.32'
			27.43'	5.36°24'00"W

FILED
BOOK 100 PAGE 322


OCT 27 11 42 AM '81

RUTH C. GARRETT
REGISTER OF DEEDS
DURHAM COUNTY, N.C.

CHARLES WATTS & WILLIAM CLEME
D.B. 386 P. 497
N 72°15'15"E 241.50'
N 72°15'15"E 237.30'

STEPHEN COX
D.B. 299 P. 032

ROBERT NEAL
D.B. 236 P. 631

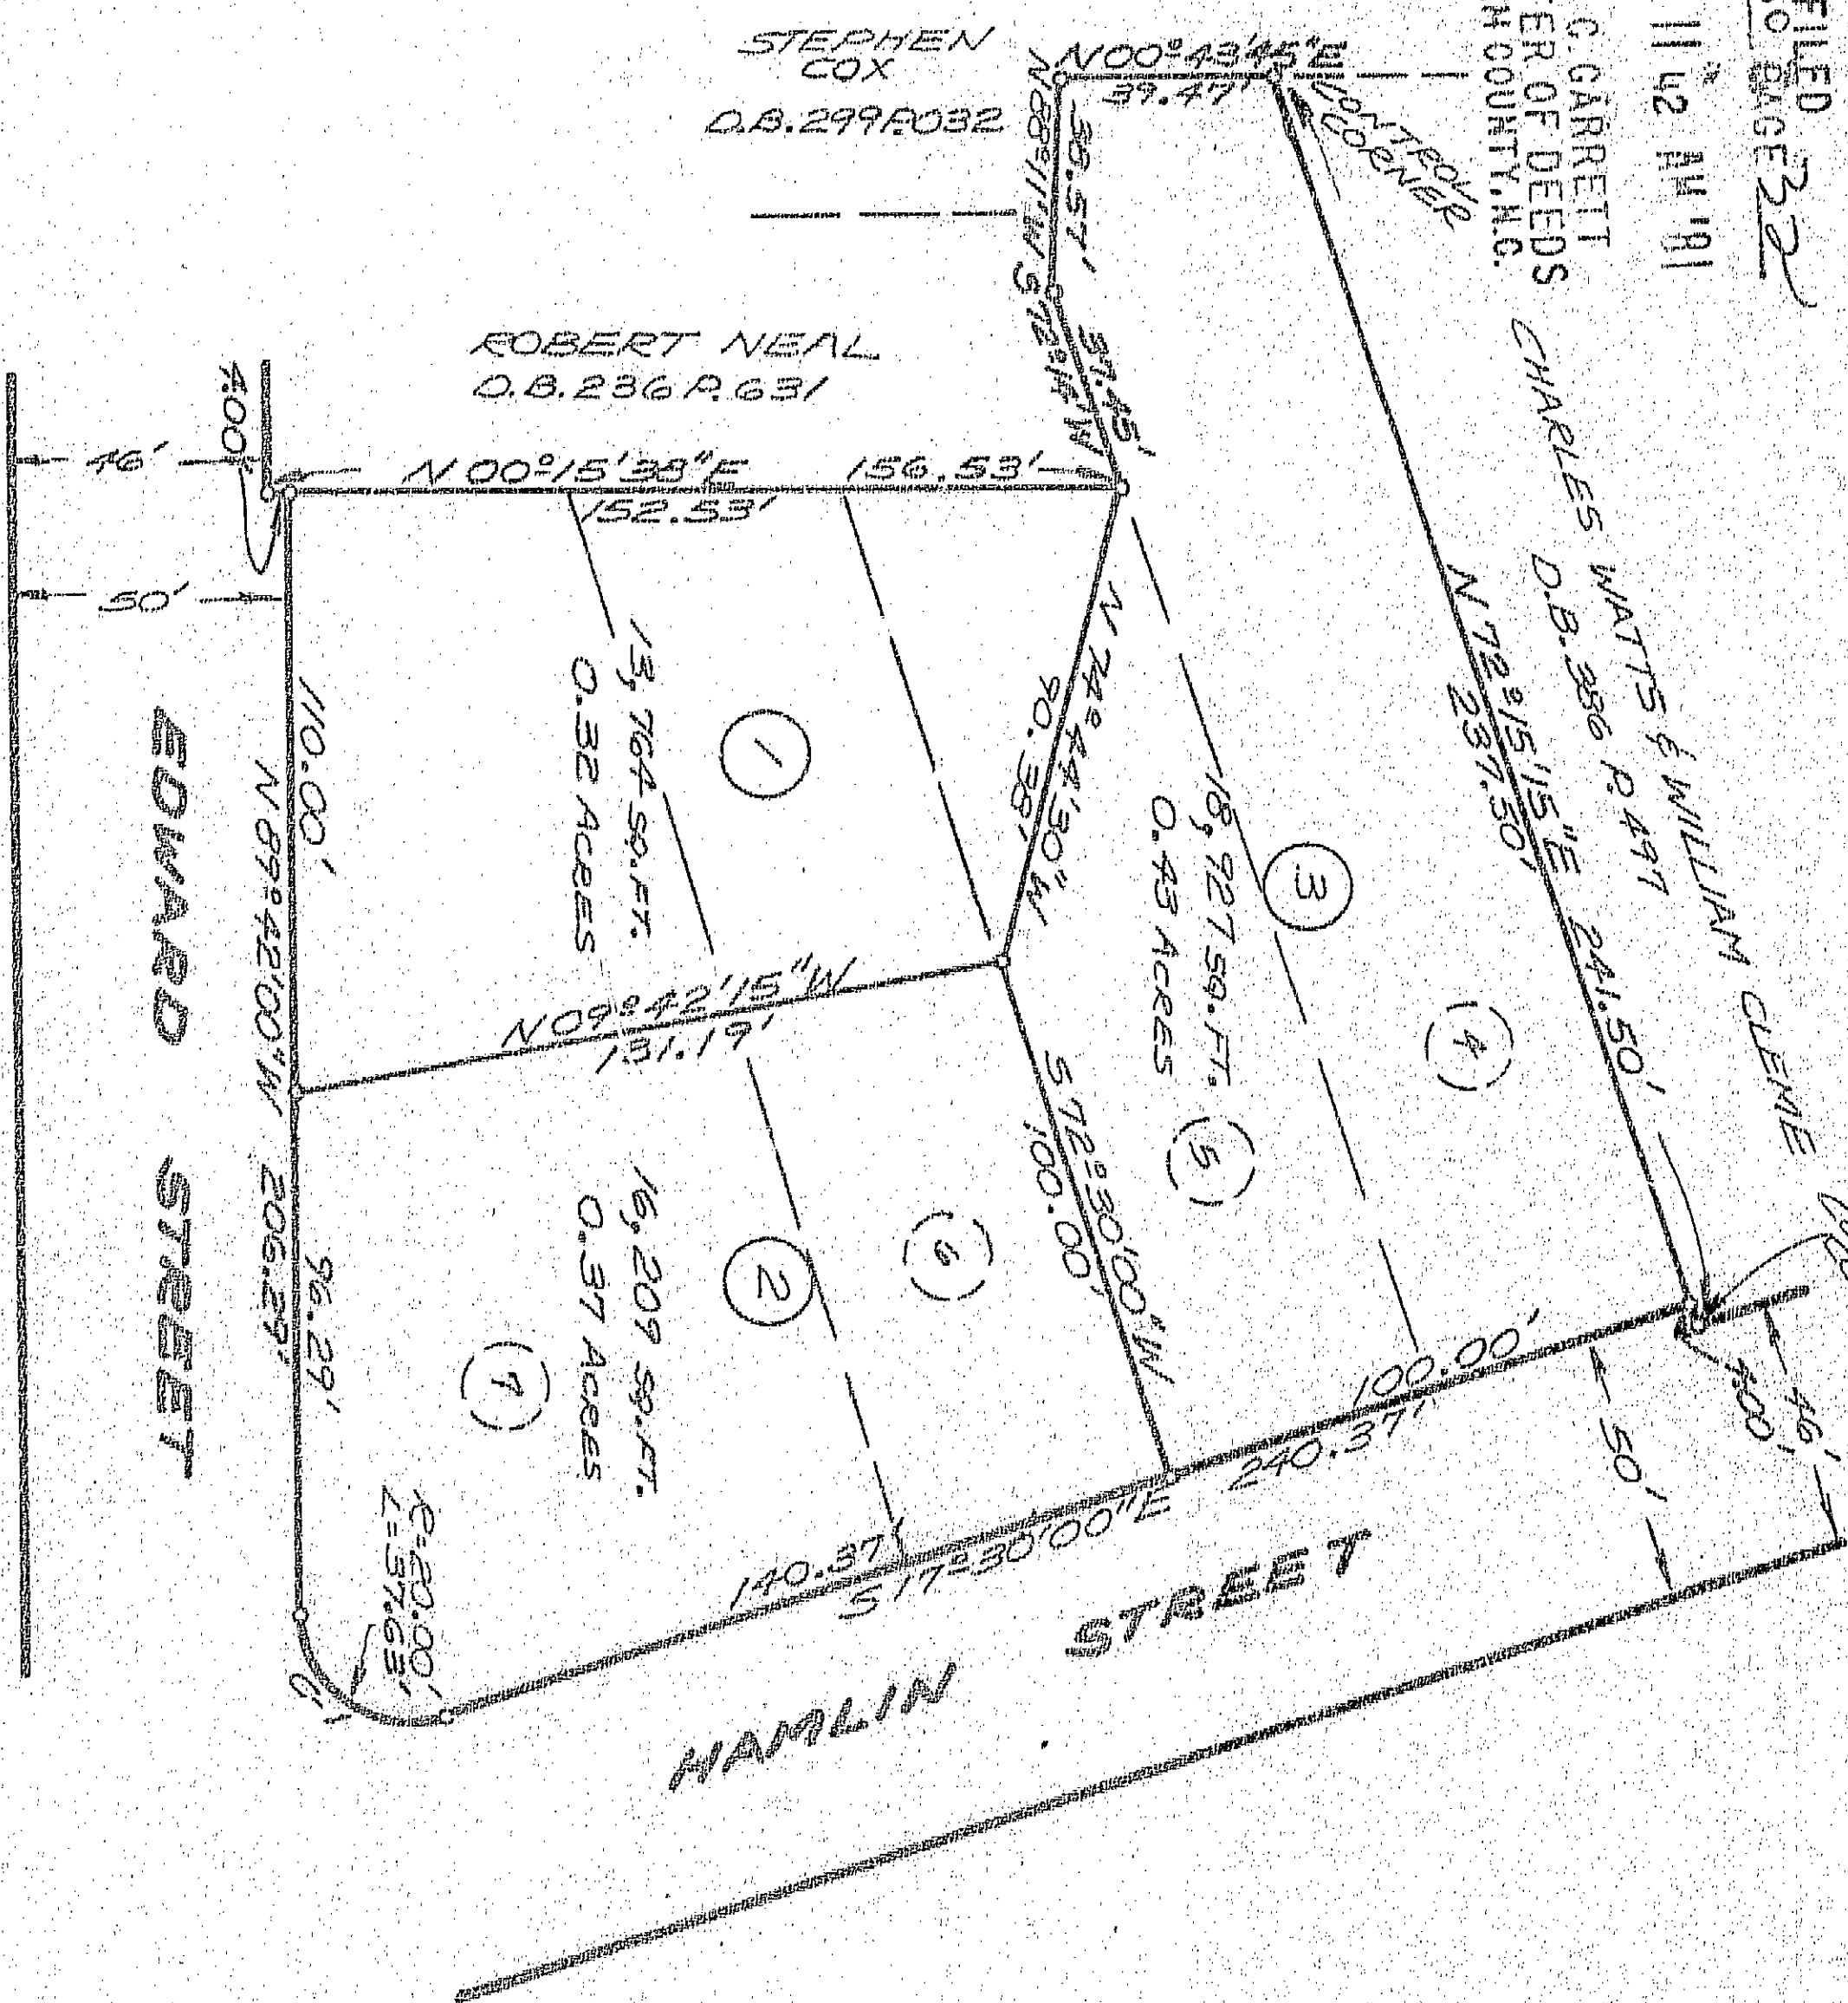

RE-SUBDIVISION OF LOTS
4, 5, 6, 7, E. CHIEF HIGHWAY

PROPERTY OF

J. HAROLD COLCLOUGH & ASSOC., INC.

DURHAM CO. N.C.

1"=50'

DURHAM, N.C.

CREDLE ENGINEERING CO., INC.

DURHAM, N.C.

0-IRON STAKE

State of North Carolina - Durham County

The foregoing certificate(s) of Edward C. Cudde

A Notary (Notaries) Public of the Designated Governments

units is (are) verified to be correct.

This the 27 day of Oct AD. 1981

Ruth C. Garrett
Register of Deeds

By Assistant, W. H. H. H.
Register of Deeds