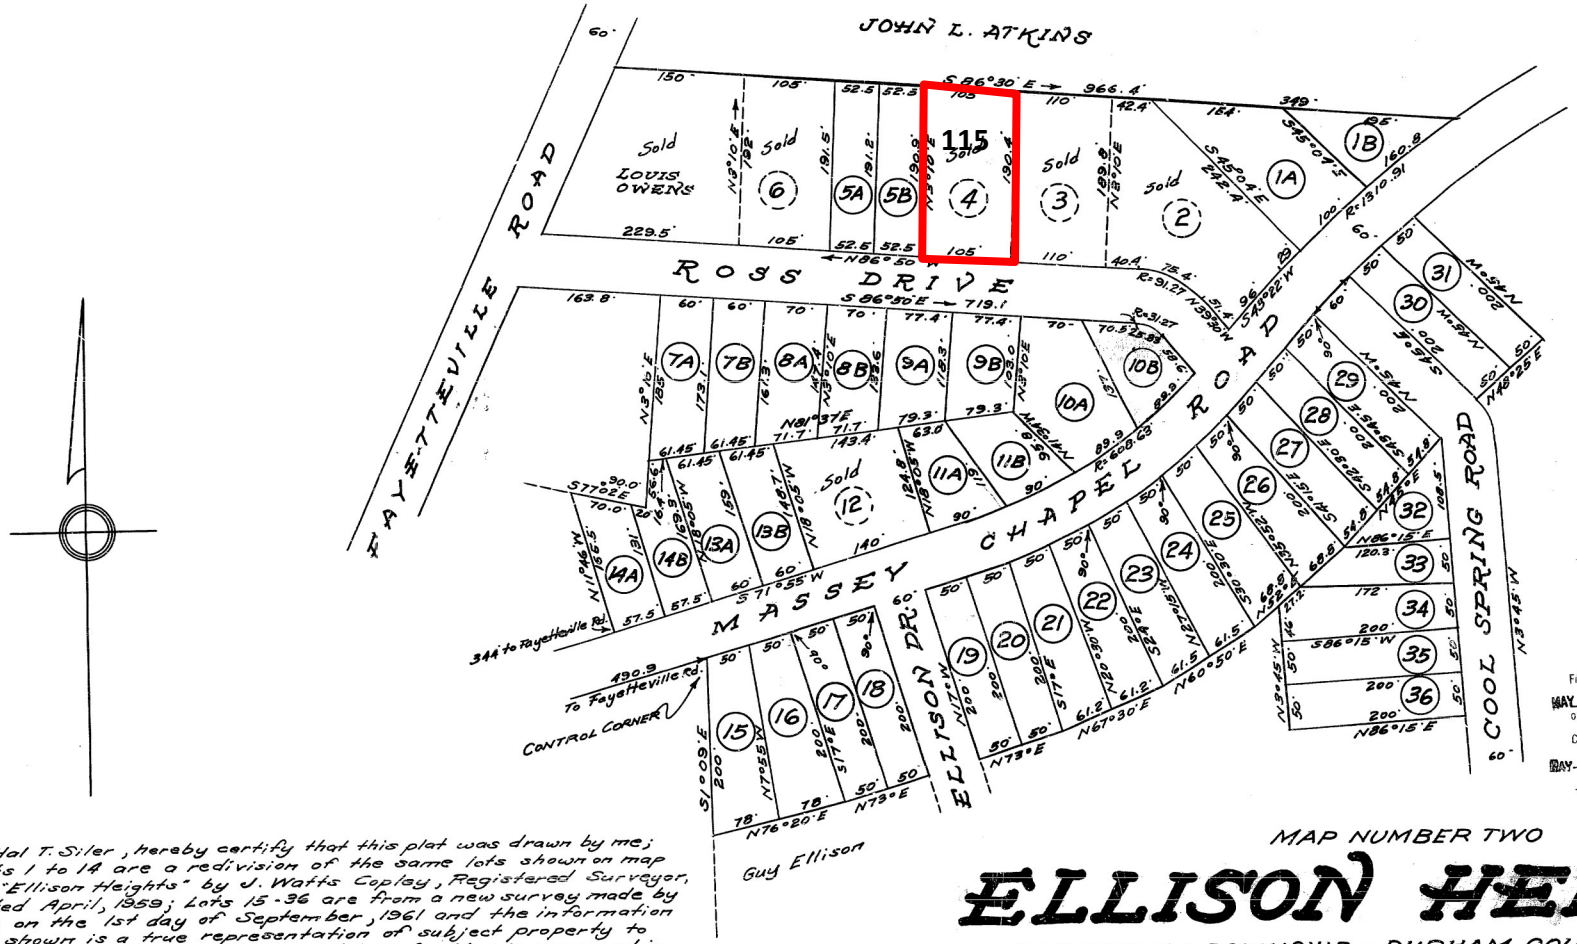

Calls on front of
Lots 15 - 31
15 = N73°40'E
16 = N73°40'E
17-20 = N73°00'E
21 = N67°50'E
22 = N66°E
23 = N62°20'E
24 = N59°30'E
25 = N53°45'E
26 = N48°45'E
27-29 = N45°00'E
Street = N45°20'E
30 = N47°20'E
31 = N49°30'E

NORTH CAROLINA DURHAM COUNTY
Filed for registration at 4:15 o'clock P M
MAY 8 & 1962 19____ and registered in the office of the Register of Deeds for Durham County in Book 45 Page 37
MAY 8 & 1962 19____
R. J. Gresham
REGISTER OF DEEDS
Carolyn J. O'Brient Deputy

I, Hal T. Siler, hereby certify that this plat was drawn by me; Lots 1 to 14 are a redivision of the same lots shown on map of "Ellison Heights" by J. Watts Copley, Registered Surveyor, dated April, 1959; Lots 15-36 are from a new survey made by me on the 1st day of September, 1961 and the information as shown is a true representation of subject property to the best of my knowledge and belief. Map is prepared in accordance with G.S. 47-30 as amended. Witness my hand and seal this 6th day of September, 1961.

Hal T. Siler, Hal T. Siler, N.C. Registered Surveyor No. L635.

Sworn and subscribed before me this 6th day of Sept., 1961.

_____, I. J. Morriss, Notary.

My commission expires October 8th, 1962.

Let the instrument with this certificate be registered.
This May 2d, 1962
Annie Belle Lewis Asst Reg

MAP NUMBER TWO

ELLISON HEIGHTS

PATTERSON TOWNSHIP - DURHAM COUNTY - N.C.
SCALE 1" = 100'
SEPTEMBER 6TH, 1961

R. B. BUTLER AUCTION COMPANY, SELLING AGENTS